



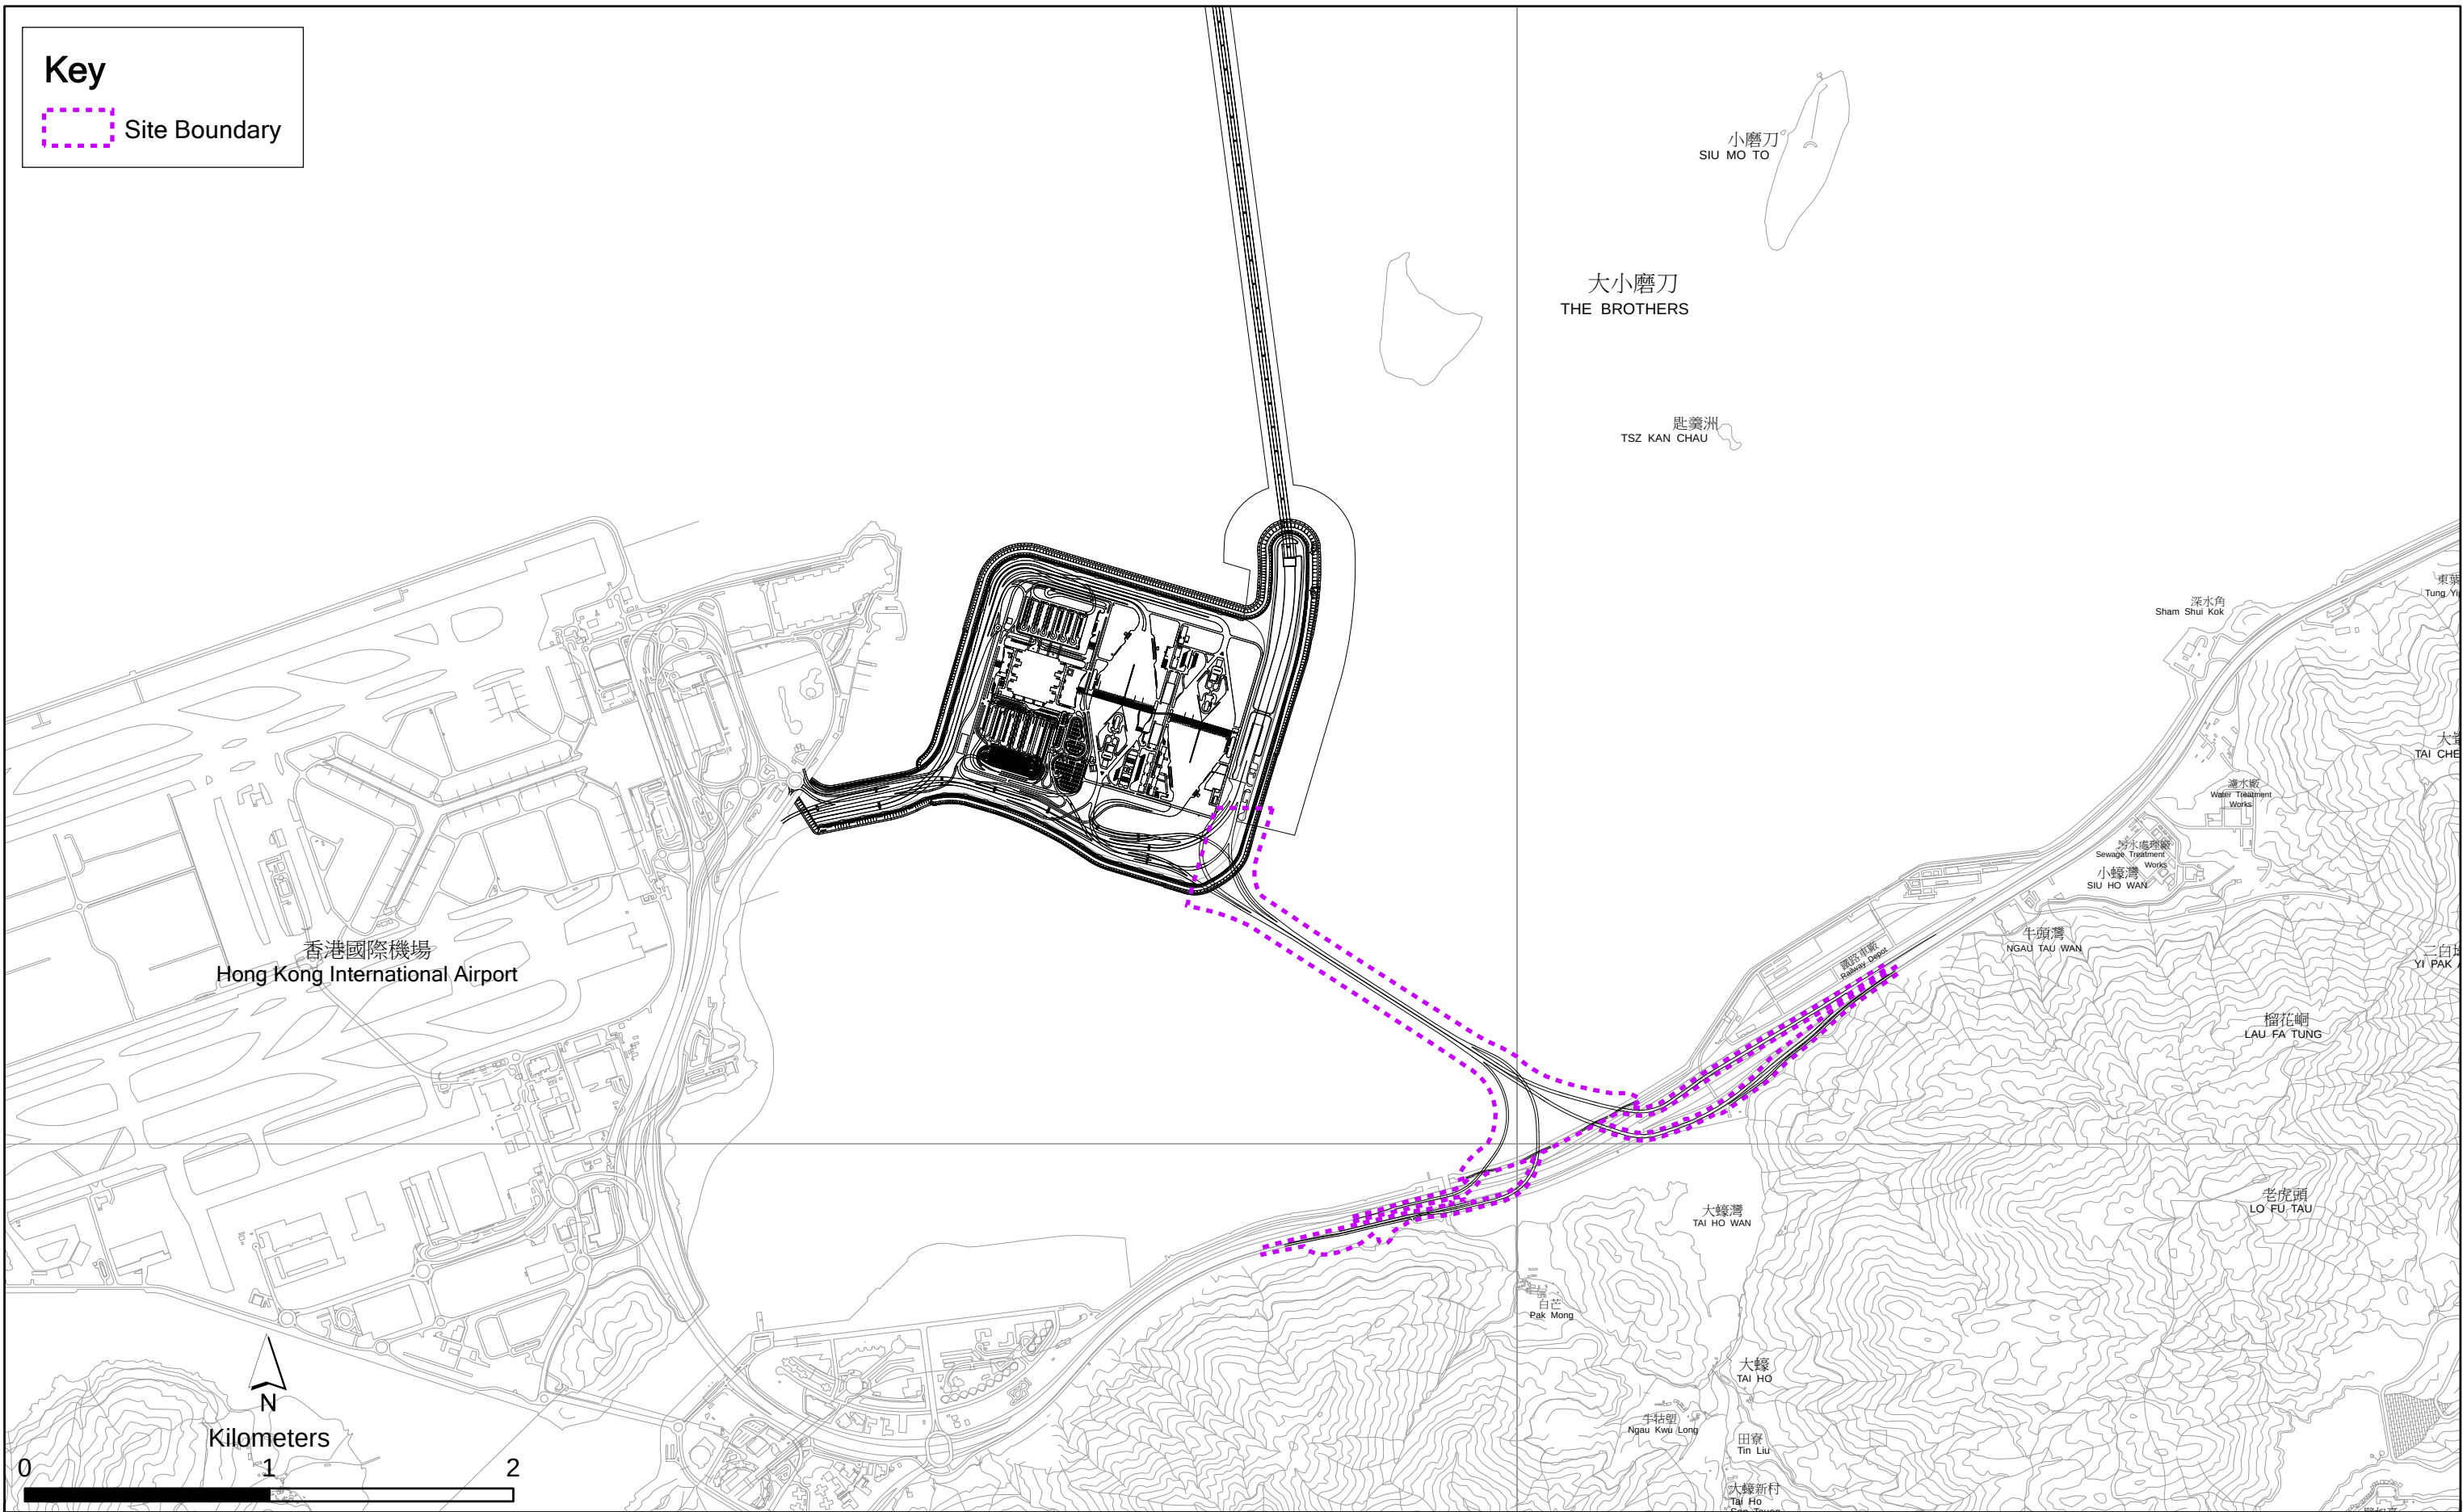

Plot File by: LUJ3 2012/11/15
PATH: P:\Projects\60240249\DRAWING\CONTRACT\11000\1C1_1000.dgn
Project Management Initials: Designer: PLOK Checked: SLYY Approved: CWN ISO A1 594mm x 841mm

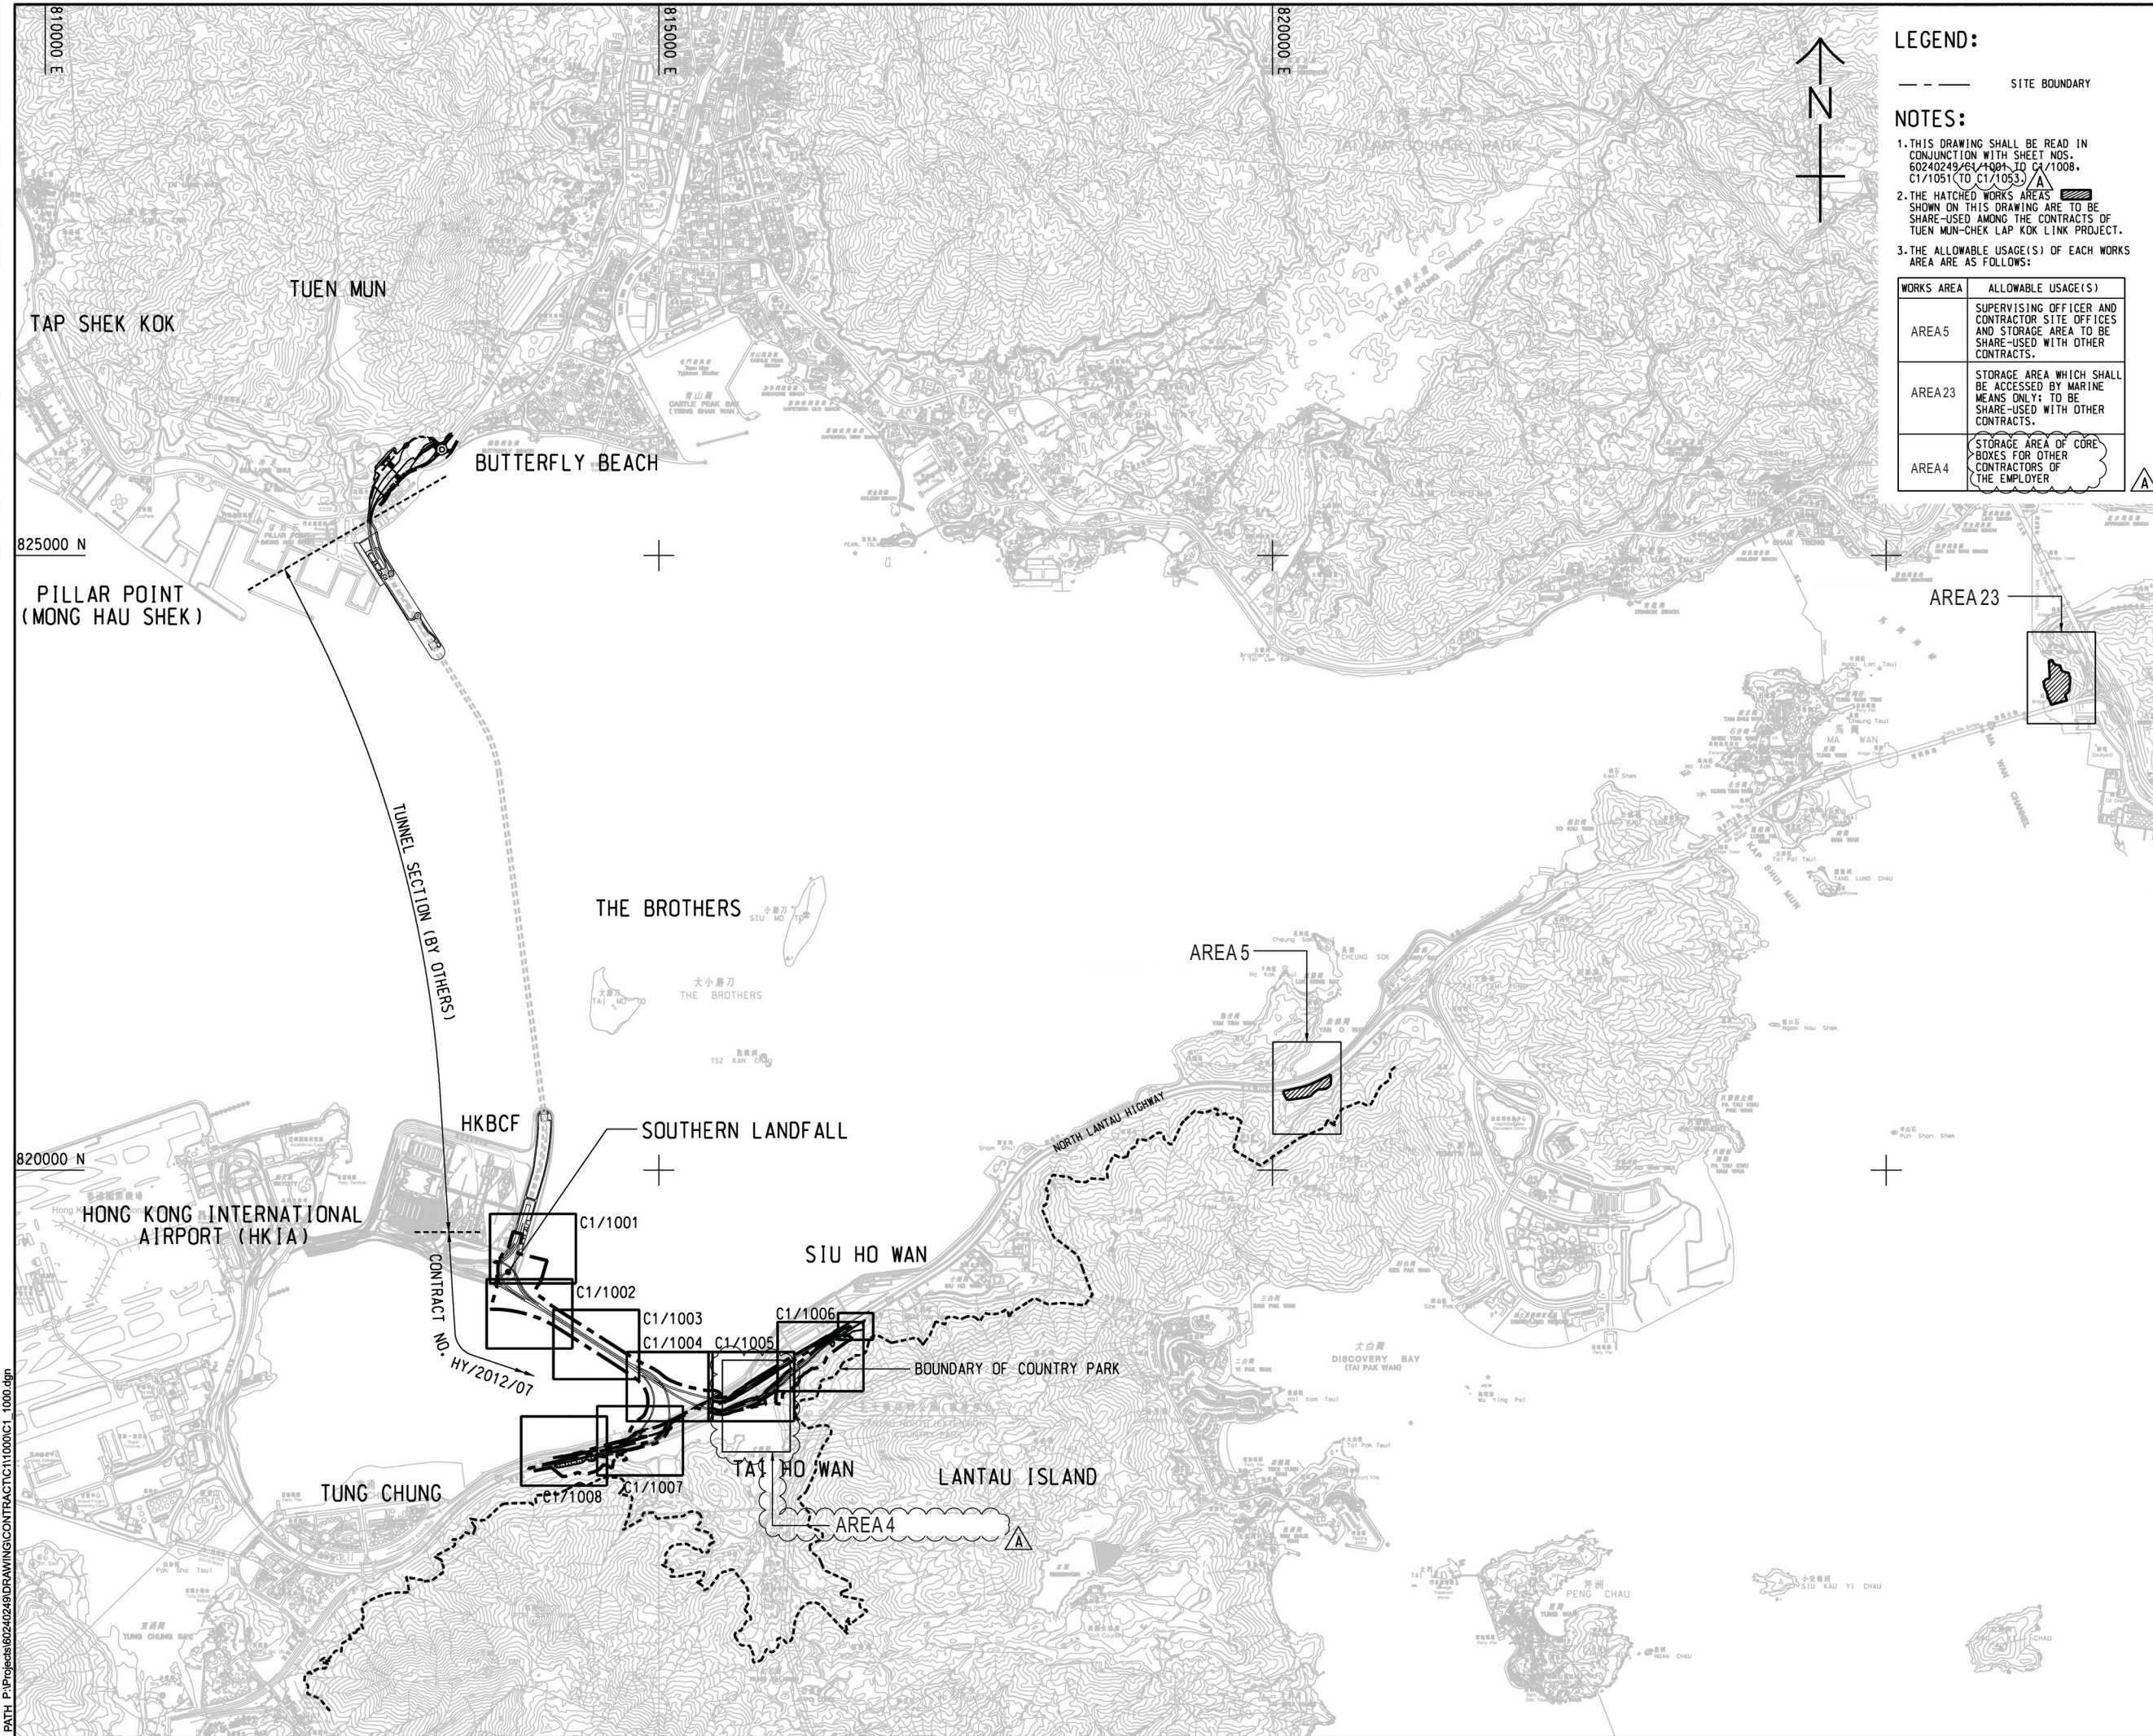

AECOM

PROJECT
項目

TUEN MUN -
CHEK LAP KOK LINK

CONTRACT TITLE
TUEN MUN - CHEK LAP KOK LINK
- SOUTHERN CONNECTION
VIADUCT SECTION

CLIENT
業主

路政署
HIGHWAYS DEPARTMENT
港珠澳大橋香港工程管理局
Hong Kong - Zhuhai - Macao Bridge
Hong Kong Project Management Office

CONSULTANT
工程顧問公司

AECOM Asia Company Ltd.
www.aecom.com

SUB-CONSULTANTS
分判工程顧問公司

Fig1.2

ISSUE/REVISION
修訂

I/R	DATE	DESCRIPTION	CHK.
A	NOV. 12	TENDER ADDENDUM NO.1	CWN
-	OCT. 12	TENDER DRAWING	CWN
I/R	修訂	修訂	修訂

STATUS
階段

SCALE
比例
A1 1:25000

DIMENSION UNIT
尺寸單位
METRES

KEY PLAN
圖紙名稱

PROJECT NO.
項目編號

60240249

CONTRACT NO.
合約編號

HY/2012/07

SHEET TITLE
圖紙名稱

LOCATION PLAN AND KEY PLAN


SHEET NUMBER
圖紙編號

60240249/C1/1000A

This drawing has been prepared for the use of AECOM's client. It may not be used, modified, reproduced or relied upon by third parties, except as agreed by AECOM or as required by law. AECOM accepts no responsibility, and denies any liability whatsoever, to any party for uses or relies on this drawing without AECOM's express written consent. Do not scale the document. All measurements must be obtained from the stated dimensions.


Pld File by: LULJ 2012/12/21
PATH: P:\Projects\60240249\DRAWING\CONTRACT\11000\1004.dgn

Project Management Initials: Designer: PLCK Checked: SLYY Approved: CWN ISO A1 594mm x 841mm

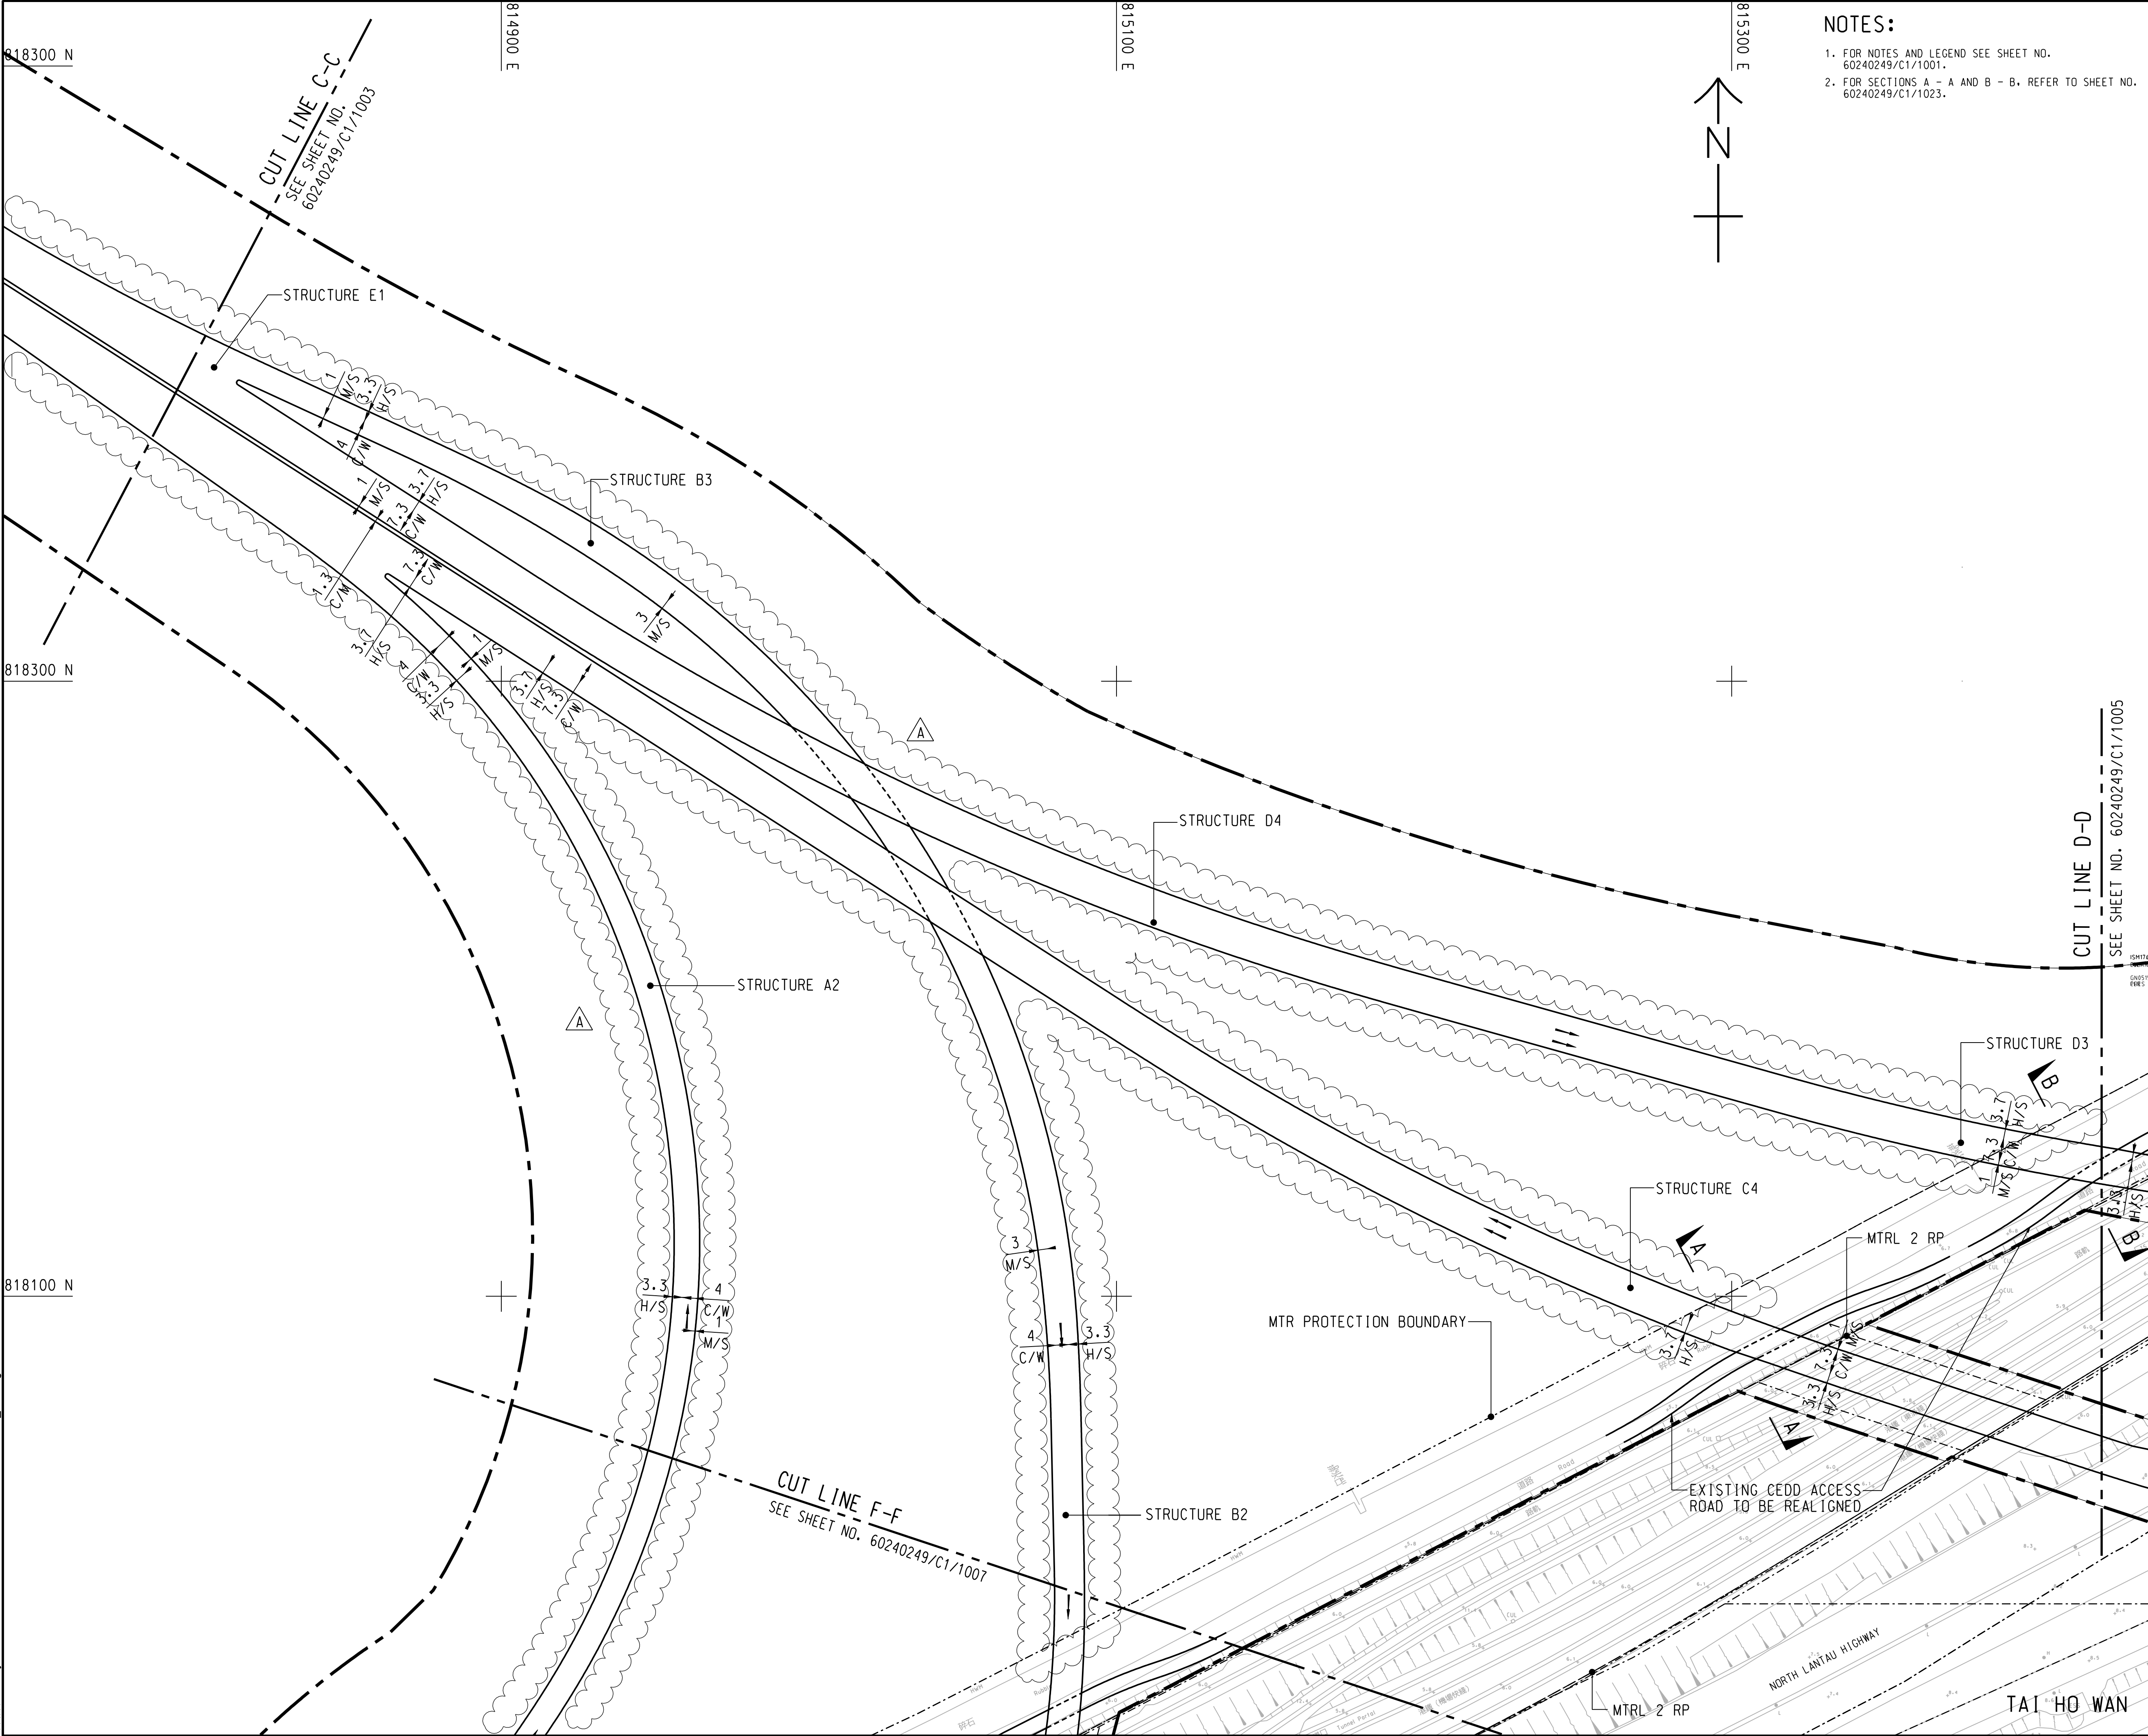

NOTES:

1. FOR NOTES AND LEGEND SEE SHEET NO. 60240249/C1/1001.
2. FOR SECTIONS A - A AND B - B, REFER TO SHEET NO. 60240249/C1/1023.

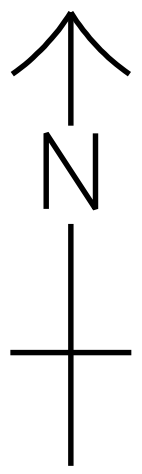

PROJECT
項目

TUEN MUN -
CHEK LAP KOK LINK

CONTRACT TITLE
TUEN MUN - CHEK LAP KOK LINK
- SOUTHERN CONNECTION
VIADUCT SECTION

CLIENT
業主

路政署
HIGHWAYS DEPARTMENT
港珠澳大橋香港工程管理局
Hong Kong - Zhuhai - Macao Bridge
Hong Kong Project Management Office

CONSULTANT
工程顧問公司

AECOM Asia Company Ltd.
www.aecom.com

SUB-CONSULTANTS
分判工程顧問公司

Fig1.3

ISSUE/REVISION 修訂				
A	DEC. 12	TENDER ADDENDUM NO.4	CW	
-	OCT. 12	TENDER DRAWING	CW	
I/R 修訂	DATE 日期	DESCRIPTION 內容摘要	CHK. 校核	

STATUS
階段


SCALE
比例

A1 1:1000

METRES

DIMENSION UNIT
尺寸單位

1: 100000

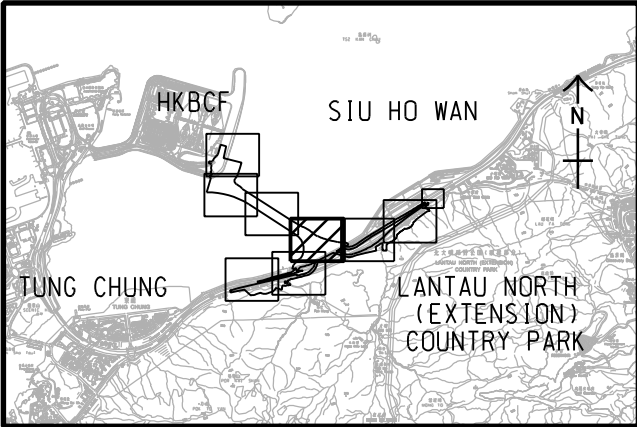

PROJECT NO.
項目編號

60240249

CONTRACT NO.
合約編號


HY/2012/07

SHEET TITLE
圖紙名稱

GENERAL LAYOUT

SHEET NUMBER
圖紙編號

60240249/C1/1004A

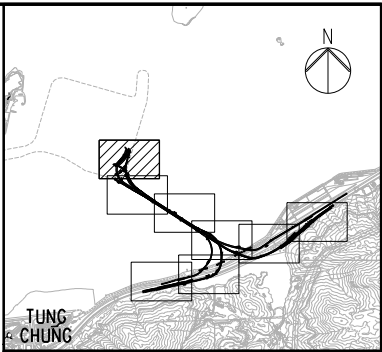


NOTES

1. THIS DRAWING SHALL BE READ IN CONJUNCTION
WITH DRAWING NO. J3518/P/OAP/04/1000
AND OTHER RELEVANT DRAWINGS.

---		SITE BOUNDARY	
<u>GF 1</u>		FAULT	
EXISTING G.I. STATIONS :			
	BOREHOLE BY GIU DATA EXCLUDING VC		
	BOREHOLE BY GCL CONTRACT HY/2012/04		
	BOREHOLE BY GCL CONTRACT NL8/97		
	BOREHOLE BY GCL CONTRACT HY/2009/23		
	TRIAL PIT BY GCL CONTRACT HY/2012/04		
	SLOPE STRIPPING BY GCL CONTRACT HY/2012/04		
PROPOSED G.I. STATIONS :			
	PBH01 PROPOSED BOREHOLE		
	TP01 PROPOSED TRIAL PIT		
	CH01 PROPOSED COREHOLE		
	SS01 SS02 PROPOSED SLOPE STRIPPING		

FOR CONTINUATION
SEE DRG J3518/P/OAP/04/01101

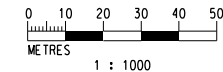

Rev	Description	By	Date	Rev	Description	By	Date	Drawn	Date
A	SUBMISSION	RC	07/13					RL	07/13
B	SUBMISSION	RC	07/13						
C	SUBMISSION	RC	09/13					Checked	Approved
								DS	DOP
								Scale	
								1:1000 @ A1 / 1:2000 @ A3	

Supervising Officer

AECOM

Contractor

 **Gammon**

Originator

ARUP


Project Title
Contract No. HY/2012/07
Tuen Mun - Chek Lap Kok Link
Southern Connection Viaduct Section

Drawing title


**PROPOSED GROUND INVESTIGATION PLAN
(1)**

Fig 1.4
Drawing no. J3518/P/OAP/04/01100 Rev. C

DO NOT SCALE DRAWING. CHECK ALL DIMENSIONS ON SITE.


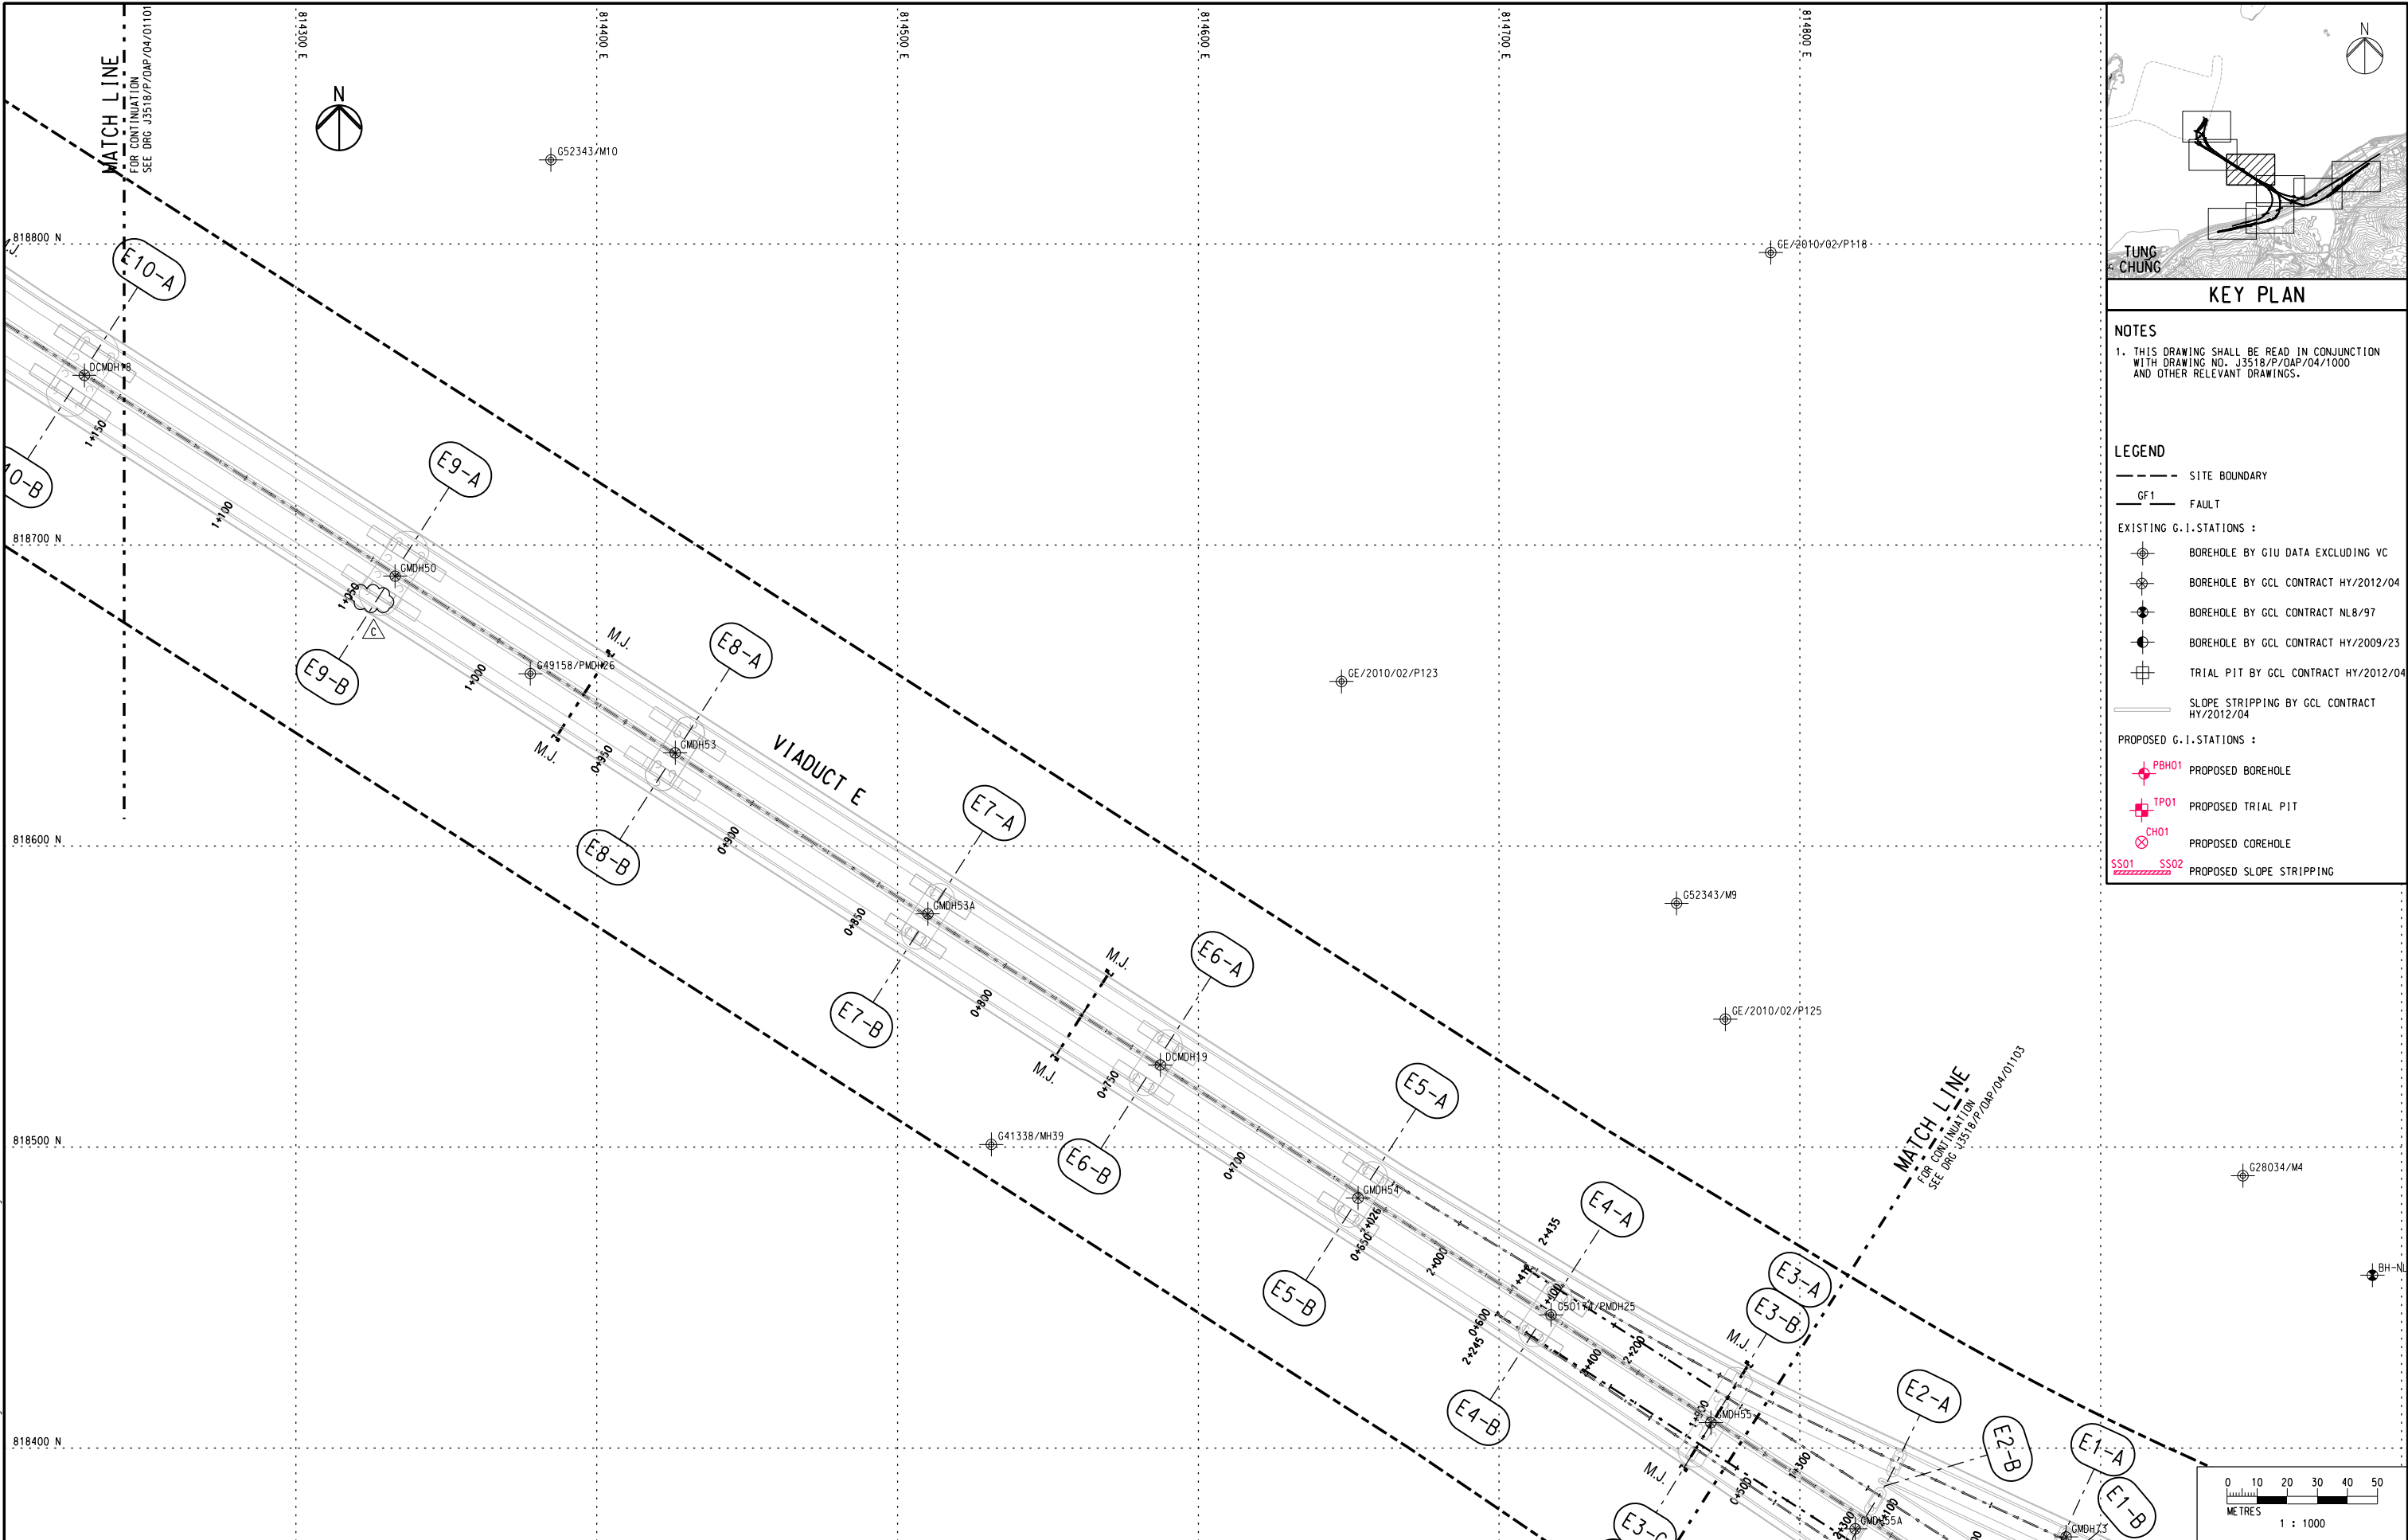


Rev	Description	By	Date	Rev	Description	By	Date	Drawn	Date	Client	Project Title	Drawing title
A	SUBMISSION	RC	07/13					RL	07/13	 路政署 HIGHWAYS DEPARTMENT 港澳大橋香港工程管理局 Hong Kong - Zhuhai - Macao Bridge Hong Kong Project Management Office	Contract No. HY/2012/07 Tuen Mun - Chek Lap Kok Link Southern Connection Viaduct Section	PROPOSED GROUND INVESTIGATION PLAN (3) Fig 1.6
B	SUBMISSION	RC	07/13					Checked	Approved			
C	SUBMISSION	RC	09/13					DS	DOP			
								Scale		Supervising Officer	Contractor	Originator
								1:1000 @ A1 / 1:2000 @ A3				
										Drawing no. J3518/P/OAP/04/01102 Rev. C		

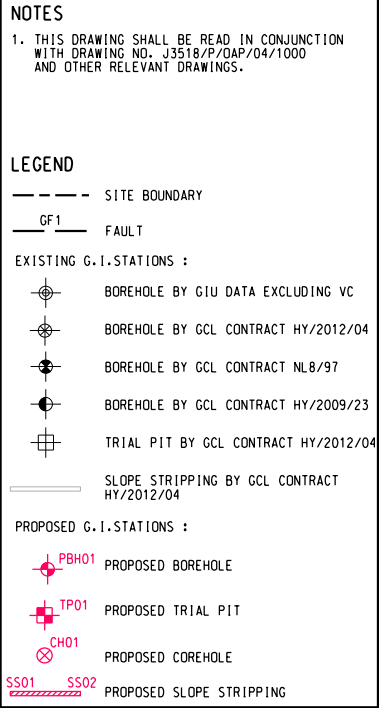


Rev	Description	By	Date	Rev	Description	By	Date	Drawn	Date	Client	Project Title	Drawing title			
A	SUBMISSION	RC	07/13					RL	07/13	 路政署 HIGHWAYS DEPARTMENT  港珠澳大橋香港工程管理處 Hong Kong - Zhuhai - Macao Bridge Hong Kong Project Management Office	Contract No. HY/2012/07 Tuen Mun - Chek Lap Kok Link Southern Connection Viaduct Section	PROPOSED GROUND INVESTIGATION PLAN (4) Fig 1.7			
B	SUBMISSION	RC	07/13					Checked	Approved				Supervising Officer	Contractor	Originator
C	SUBMISSION	RC	09/13					DS	DOP						
								Scale				ARUP			
								1:1000 @ A1 / 1:2000 @ A3							
												Drawing no. J3518/P/OAP/04/01103	Rev. C		

DO NOT SCALE DRAWING. CHECK ALL DIMENSIONS ON SITE.

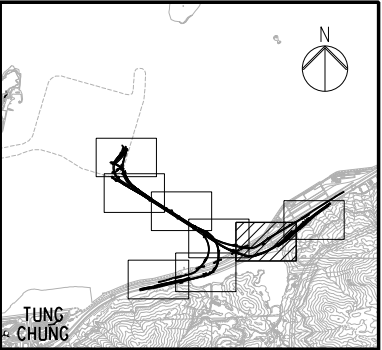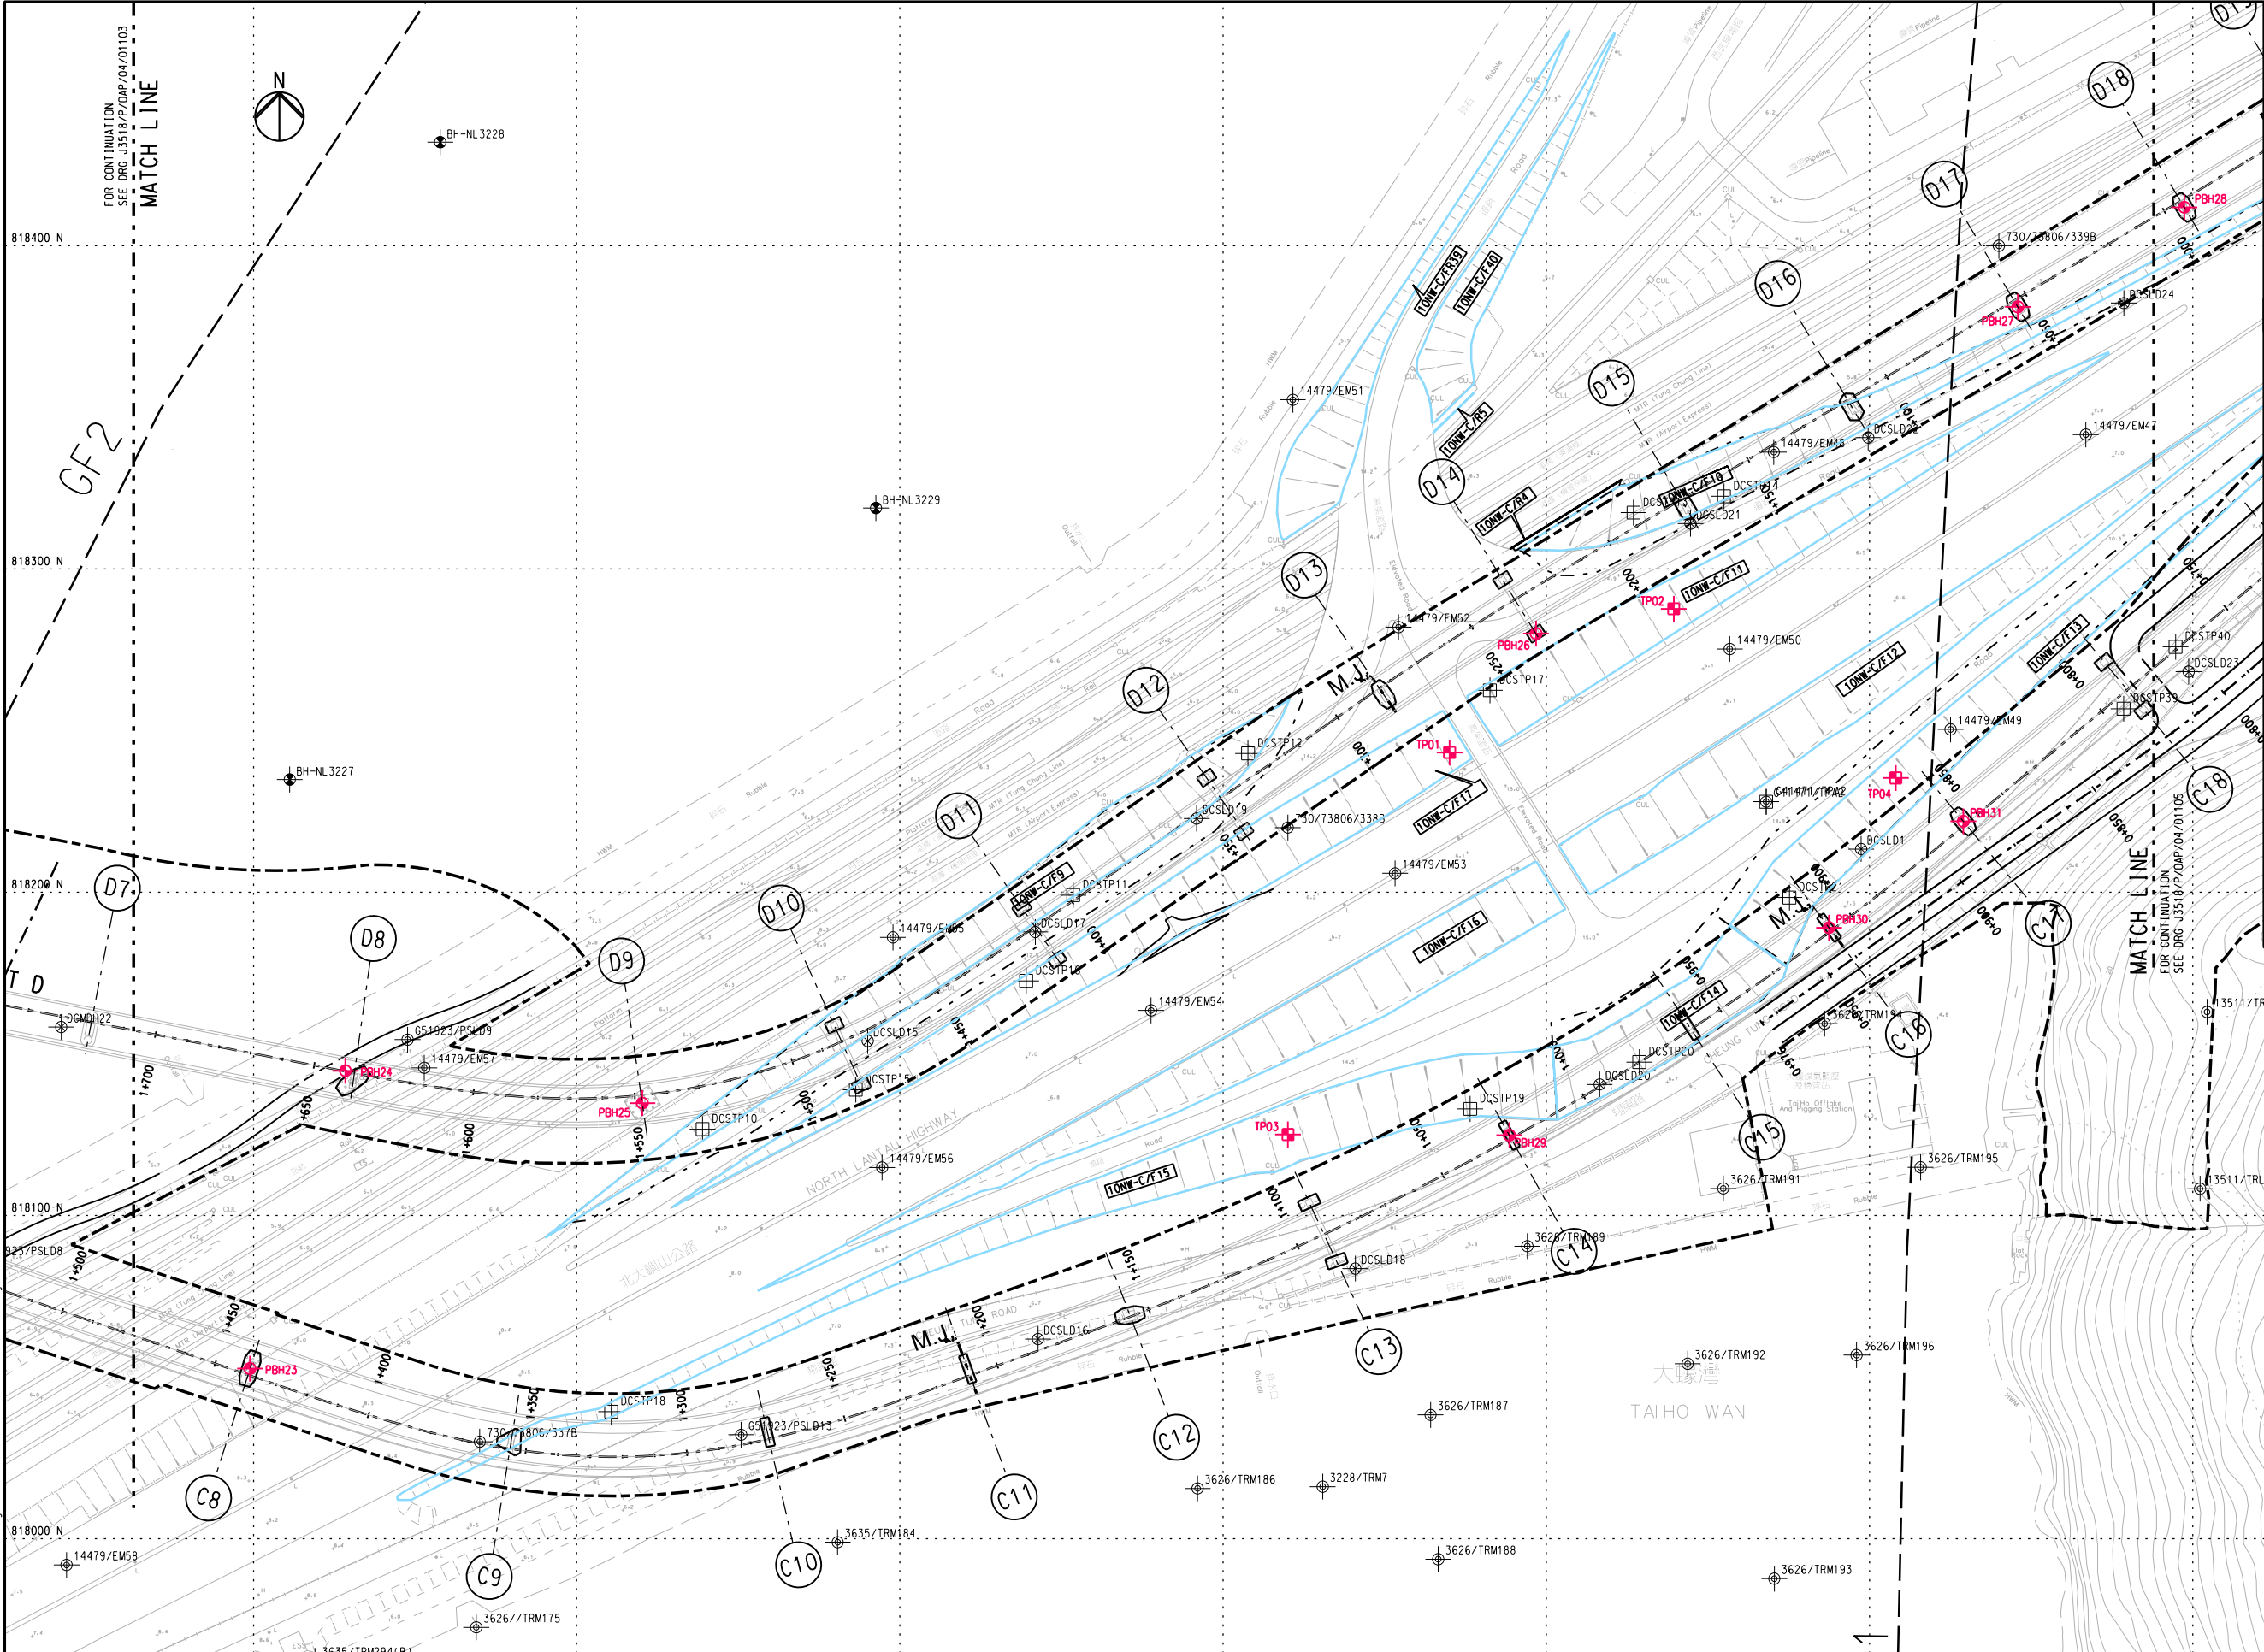

- NOTES**
1. THIS DRAWING SHALL BE READ IN CONJUNCTION WITH DRAWING NO. J3518/P/OAP/04/1000 AND OTHER RELEVANT DRAWINGS.
- LEGEND**
- SITE BOUNDARY
GF1 FAULT
- EXISTING G.I. STATIONS :**
- BOREHOLE BY GIU DATA EXCLUDING VC
 - BOREHOLE BY GCL CONTRACT HY/2012/04
 - BOREHOLE BY GCL CONTRACT NL8/97
 - BOREHOLE BY GCL CONTRACT HY/2009/23
 - TRIAL PIT BY GCL CONTRACT HY/2012/04
 - SLOPE STRIPPING BY GCL CONTRACT HY/2012/04
- PROPOSED G.I. STATIONS :**
- PBH01 PROPOSED BOREHOLE
 - TP01 PROPOSED TRIAL PIT
 - CH01 PROPOSED COREHOLE
 - SS01 SS02 PROPOSED SLOPE STRIPPING

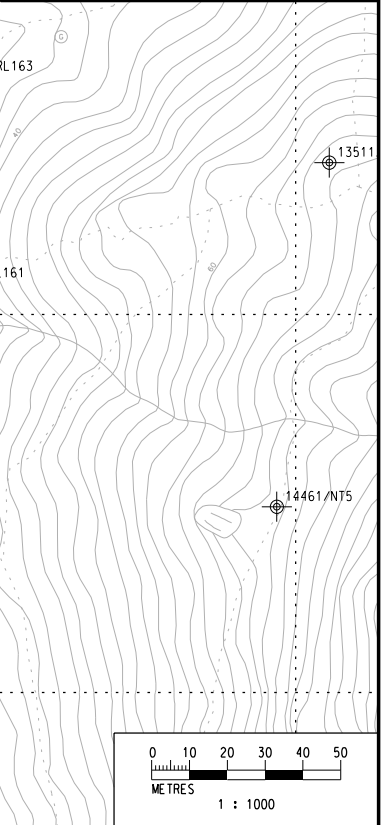


Rev	Description	By	Date	Rev	Description	By	Date	Drawn	Date	Client	Project Title	Drawing title			
A	SUBMISSION	RC	07/13					RL	07/13	 路政署 HIGHWAYS DEPARTMENT  港珠澳大橋香港工程管理局 Hong Kong - Zhuhai - Macao Bridge Hong Kong Project Management Office	Contract No. HY/2012/07 Tuen Mun - Chek Lap Kok Link Southern Connection Viaduct Section	PROPOSED GROUND INVESTIGATION PLAN (5)			
B	SUBMISSION	RC	07/13					Checked	Approved				Supervising Officer	Contractor	Originator
C	SUBMISSION	RC	09/13					DS	DOP						
								Scale							
								1:1000 @ A1 / 1:2000 @ A3							

Fig 1.8

Drawing no.	J3518/P/OAP/04/01104	Rev.	C
-------------	----------------------	------	---

DO NOT SCALE DRAWING. CHECK ALL DIMENSIONS ON SITE.

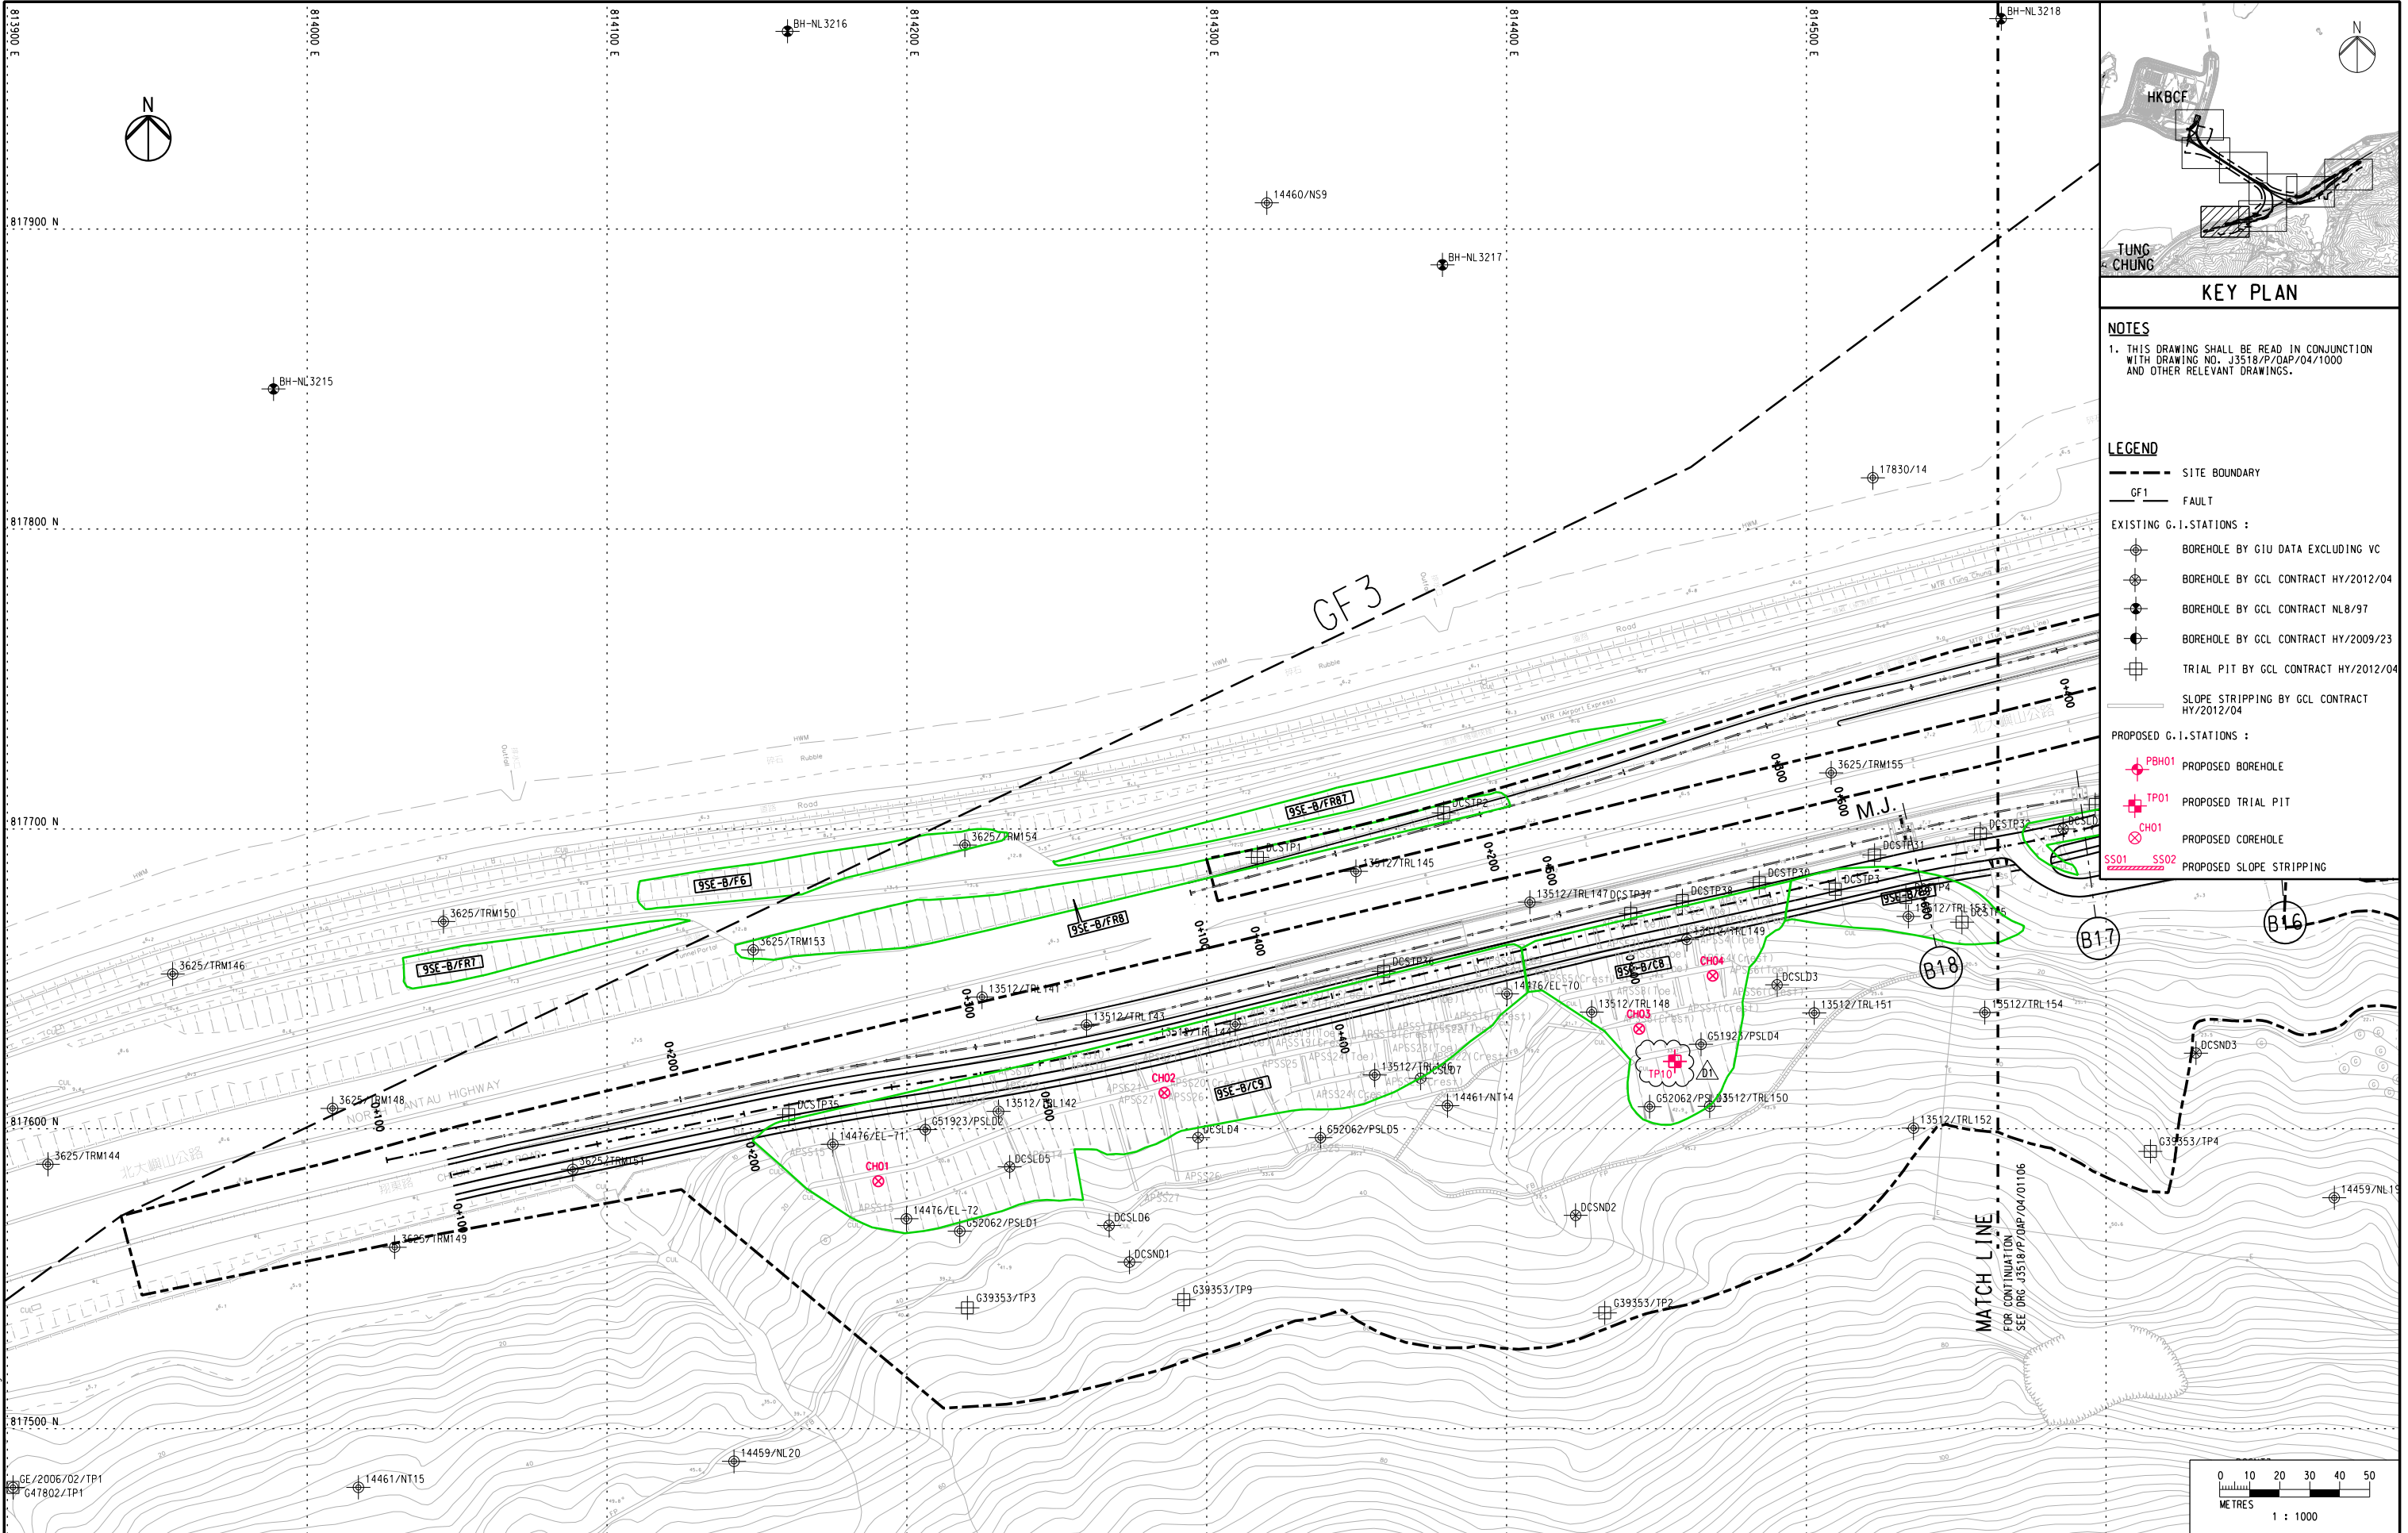

KEY PLAN


NOTES

1. THIS DRAWING SHALL BE READ IN CONJUNCTION WITH DRAWING NO. J3518/P/OAP/04/1000 AND OTHER RELEVANT DRAWINGS.

LEGEND

- SITE BOUNDARY
- GF1 FAULT
- EXISTING G.I. STATIONS:
 - BOREHOLE BY GIU DATA EXCLUDING VC
 - BOREHOLE BY GCL CONTRACT HY/2012/04
 - BOREHOLE BY GCL CONTRACT NL8/97
 - BOREHOLE BY GCL CONTRACT HY/2009/23
 - TRIAL PIT BY GCL CONTRACT HY/2012/04
 - SLOPE STRIPPING BY GCL CONTRACT HY/2012/04
- PROPOSED G.I. STATIONS:
 - PBH01 PROPOSED BOREHOLE
 - TP01 PROPOSED TRIAL PIT
 - CH01 PROPOSED COREHOLE
 - SS01 SS02 PROPOSED SLOPE STRIPPING




Rev	Description	By	Date	Rev	Description	By	Date	Drawn	Date	Client	Project Title	Drawing title
A	SUBMISSION	RC	07/13					RL	07/13	路政署 HIGHWAYS DEPARTMENT 港珠澳大桥香港工程管理处 Hong Kong - Zhuhai - Macao Bridge Hong Kong Project Management Office	Contract No. HY/2012/07 Tuen Mun - Chek Lap Kok Link Southern Connection Viaduct Section	PROPOSED GROUND INVESTIGATION PLAN (6)
B	SUBMISSION	RC	07/13					Checked	Approved			
C	SUBMISSION	RC	09/13					DS	DOP	Supervising Officer	Contractor	Originator
D1	FOR INTERNAL REVIEW	RC	11/13					Scale		1:1000 @ A1 / 1:2000 @ A3		Fig 1.9
										AECOM Gammon ARUP		Drawing no. J3518/P/OAP/04/01107 Rev. D1

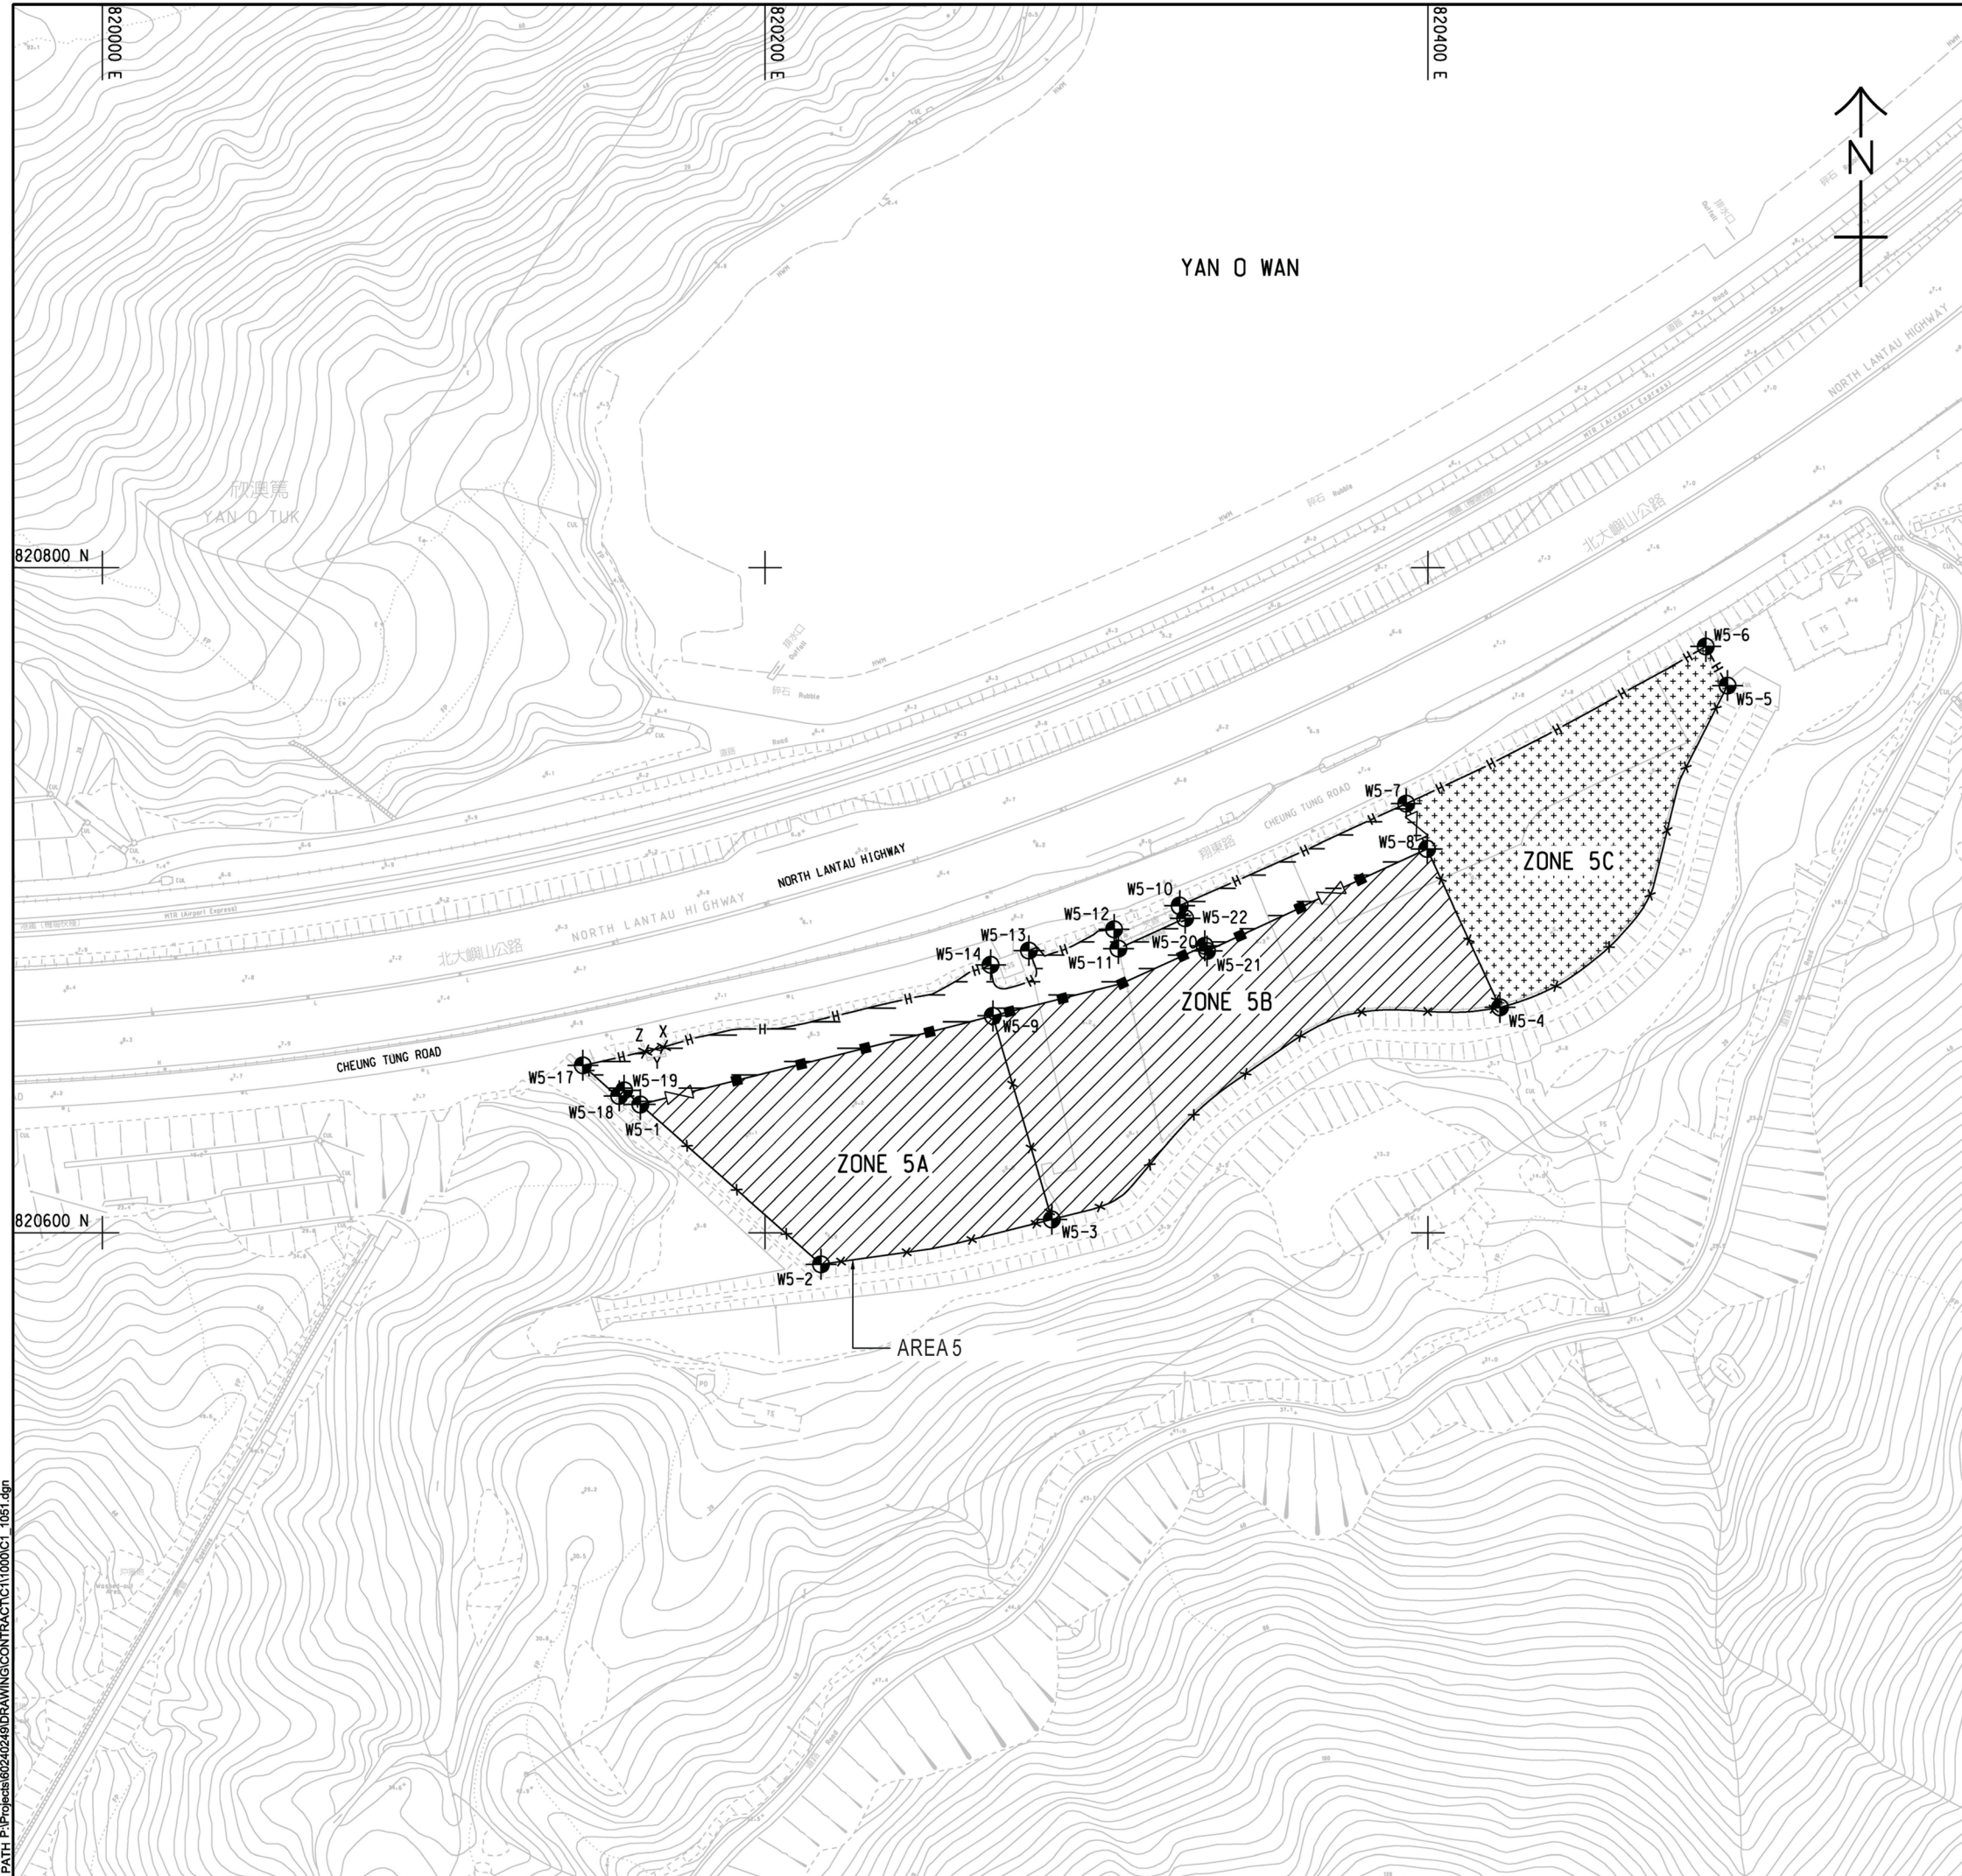

NOTES:

- THIS DRAWING SHALL BE READ IN CONJUNCTION WITH THE WORKS AREA KEY PLAN IN SHEET NO. 60240249/C1/1000.
- THE SETTING OUT INFORMATION AND WORKS AREA CONDITIONS SHOWN IN THIS DRAWING ARE FOR REFERENCE ONLY. THE WORKS AREA BOUNDARY SHALL BE IN ACCORDANCE WITH THE ENGINEERING CONDITIONS FOR TEMPORARY GOVERNMENT LAND ALLOCATION NO. T15 619. IN CASE OF DISCREPANCY BETWEEN THE BOUNDARY SHOWN ON THIS DRAWING AND THE BOUNDARY INDICATED ON THE ENGINEERING CONDITIONS, THE LATTER SHALL PREVAIL.
- DEMARCATON OF THE WORKS AREA SHALL BE DETERMINED ON SITE.
- REFER TO HIGHWAYS DEPARTMENT STANDARD DRAWING NOS. H6110 AND H6111 FOR DETAILS OF HOARDING.
- REFER TO HIGHWAYS DEPARTMENT STANDARD DRAWING NOS. H6121 AND H6122 FOR DETAILS OF CHAIN LINK FENCE.
- REFER TO HIGHWAYS DEPARTMENT STANDARD DRAWING NO. H6121 FOR DETAILS OF GATE.
- CHAIN LINK FENCE SHALL BE ERECTED ALONG THE WORKS AREA BOUNDARY. THE ALIGNMENT AND EXTENT OF CHAIN LINK FENCE SHOWN ARE INDICATIVE ONLY AND SHALL BE CONFIRMED BY THE SUPERVISING OFFICER.
- THE LOCATION AND WIDTH OF GATE SHOWN ARE INDICATIVE ONLY AND SHALL BE CONFIRMED BY THE SUPERVISING OFFICER.
- NO STRUCTURES SHALL BE ERECTED OTHER THAN SUCH STRUCTURES NOT EXCEEDING TWO STOREYS IN HEIGHT, WHICH ARE APPROVED BY THE DISTRICT LANDS OFFICER AS BEING APPROPRIATE FOR THE USE OF THE SITE AS A WORKS AREA.
- THE TENTATIVE OCCUPATION PERIOD SHALL BE REFERRED TO EMPLOYER'S REQUIREMENTS PART 2 AND PART 14 SECTION 1 CLAUSE 1.45A.
- THE WORKS AREAS SHOWN ON THIS DRAWING ARE TO BE SHARE-USED AMONG THE CONTRACTS OF TM-CLKL RELATED CONTRACTS. THE AREAS HATCHED WITH  ARE TENTATIVELY ALLOCATED FOR THE USE BY THIS CONTRACT.
- THE COMMON AREA SHALL BE CONCRETE PAVED BY THE CONTRACTOR.

LEGEND:

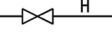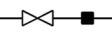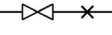-  WORKS AREA UNDER THIS CONTRACT
-  COMMON AREA (MAINTAINED UNDER THIS CONTRACT) TO BE SHARE-USED WITH OTHER CONTRACTS
-  WORKS AREA FOR THIS CONTRACT TO BE EARLY HANDED OVER BY THE CONTRACTOR.
-  HOARDING AND GATE (TO BE ERECTED AND MAINTAINED UNDER THIS CONTRACT)
-  CHAIN LINK FENCE AND GATE (TO BE ERECTED AND MAINTAINED BY OTHERS)
-  CHAIN LINK FENCE AND GATE (TO BE ERECTED AND MAINTAINED UNDER THIS CONTRACT)

SETTING OUT COORDINATES OF AREA 5

POINT	COORDINATES	
	EASTING	NORTHING
W5-1	820162.308	820638.492
W5-2	820216.839	820590.455
W5-3	820286.496	820603.985
W5-4	820421.757	820667.742
W5-5	820490.425	820764.554
W5-6	820483.839	820776.180
W5-7	820393.451	820728.958
W5-8	820399.746	820715.343
W5-9	820268.674	820665.173
W5-10	820325.075	820698.276
W5-11	820306.587	820685.458
W5-12	820305.269	820691.287
W5-13	820279.580	820684.863
W5-14	820268.027	820680.572
X	820169.407	820655.859
Y	820166.601	820655.172
Z	820163.794	820654.484
W5-17	820144.957	820650.334
W5-18	820155.899	820641.093
W5-19	820157.432	820642.788
W5-20	820332.642	820686.314
W5-21	820333.350	820684.738
W5-22	820326.723	820694.608

AECOM

PROJECT

TUEN MUN -
CHEK LAP KOK LINK

CONTRACT TITLE
TUEN MUN - CHEK LAP KOK LINK
- SOUTHERN CONNECTION
VIADUCT SECTION

CLIENT

路政署
HIGHWAYS DEPARTMENT
香港廣大橋香港工程管理局
Hong Kong - Zhuhai - Macao Bridge
Hong Kong Project Management Office

CONSULTANT

AECOM Asia Company Ltd.
www.aecom.com

SUB-CONSULTANTS

分判工程顧問公司

Fig 1.10

ISSUE/REVISION

NO.	DATE	DESCRIPTION	CHK.
1	OCT. 12	TENDER DRAWING	CWN
2			
3			
STATUS

SCALE	DIMENSION UNIT
比例	尺寸單位
A1 1 : 1000	METRES

KEY PLAN

索引圖

PROJECT NO.

項目編號

60240249

CONTRACT NO.

合約編號

HY/2012/07

SHEET TITLE

圖紙名稱


WORKS AREA AND
HOARDING PLAN

SHEET NUMBER

圖紙編號

60240249/C1/1051



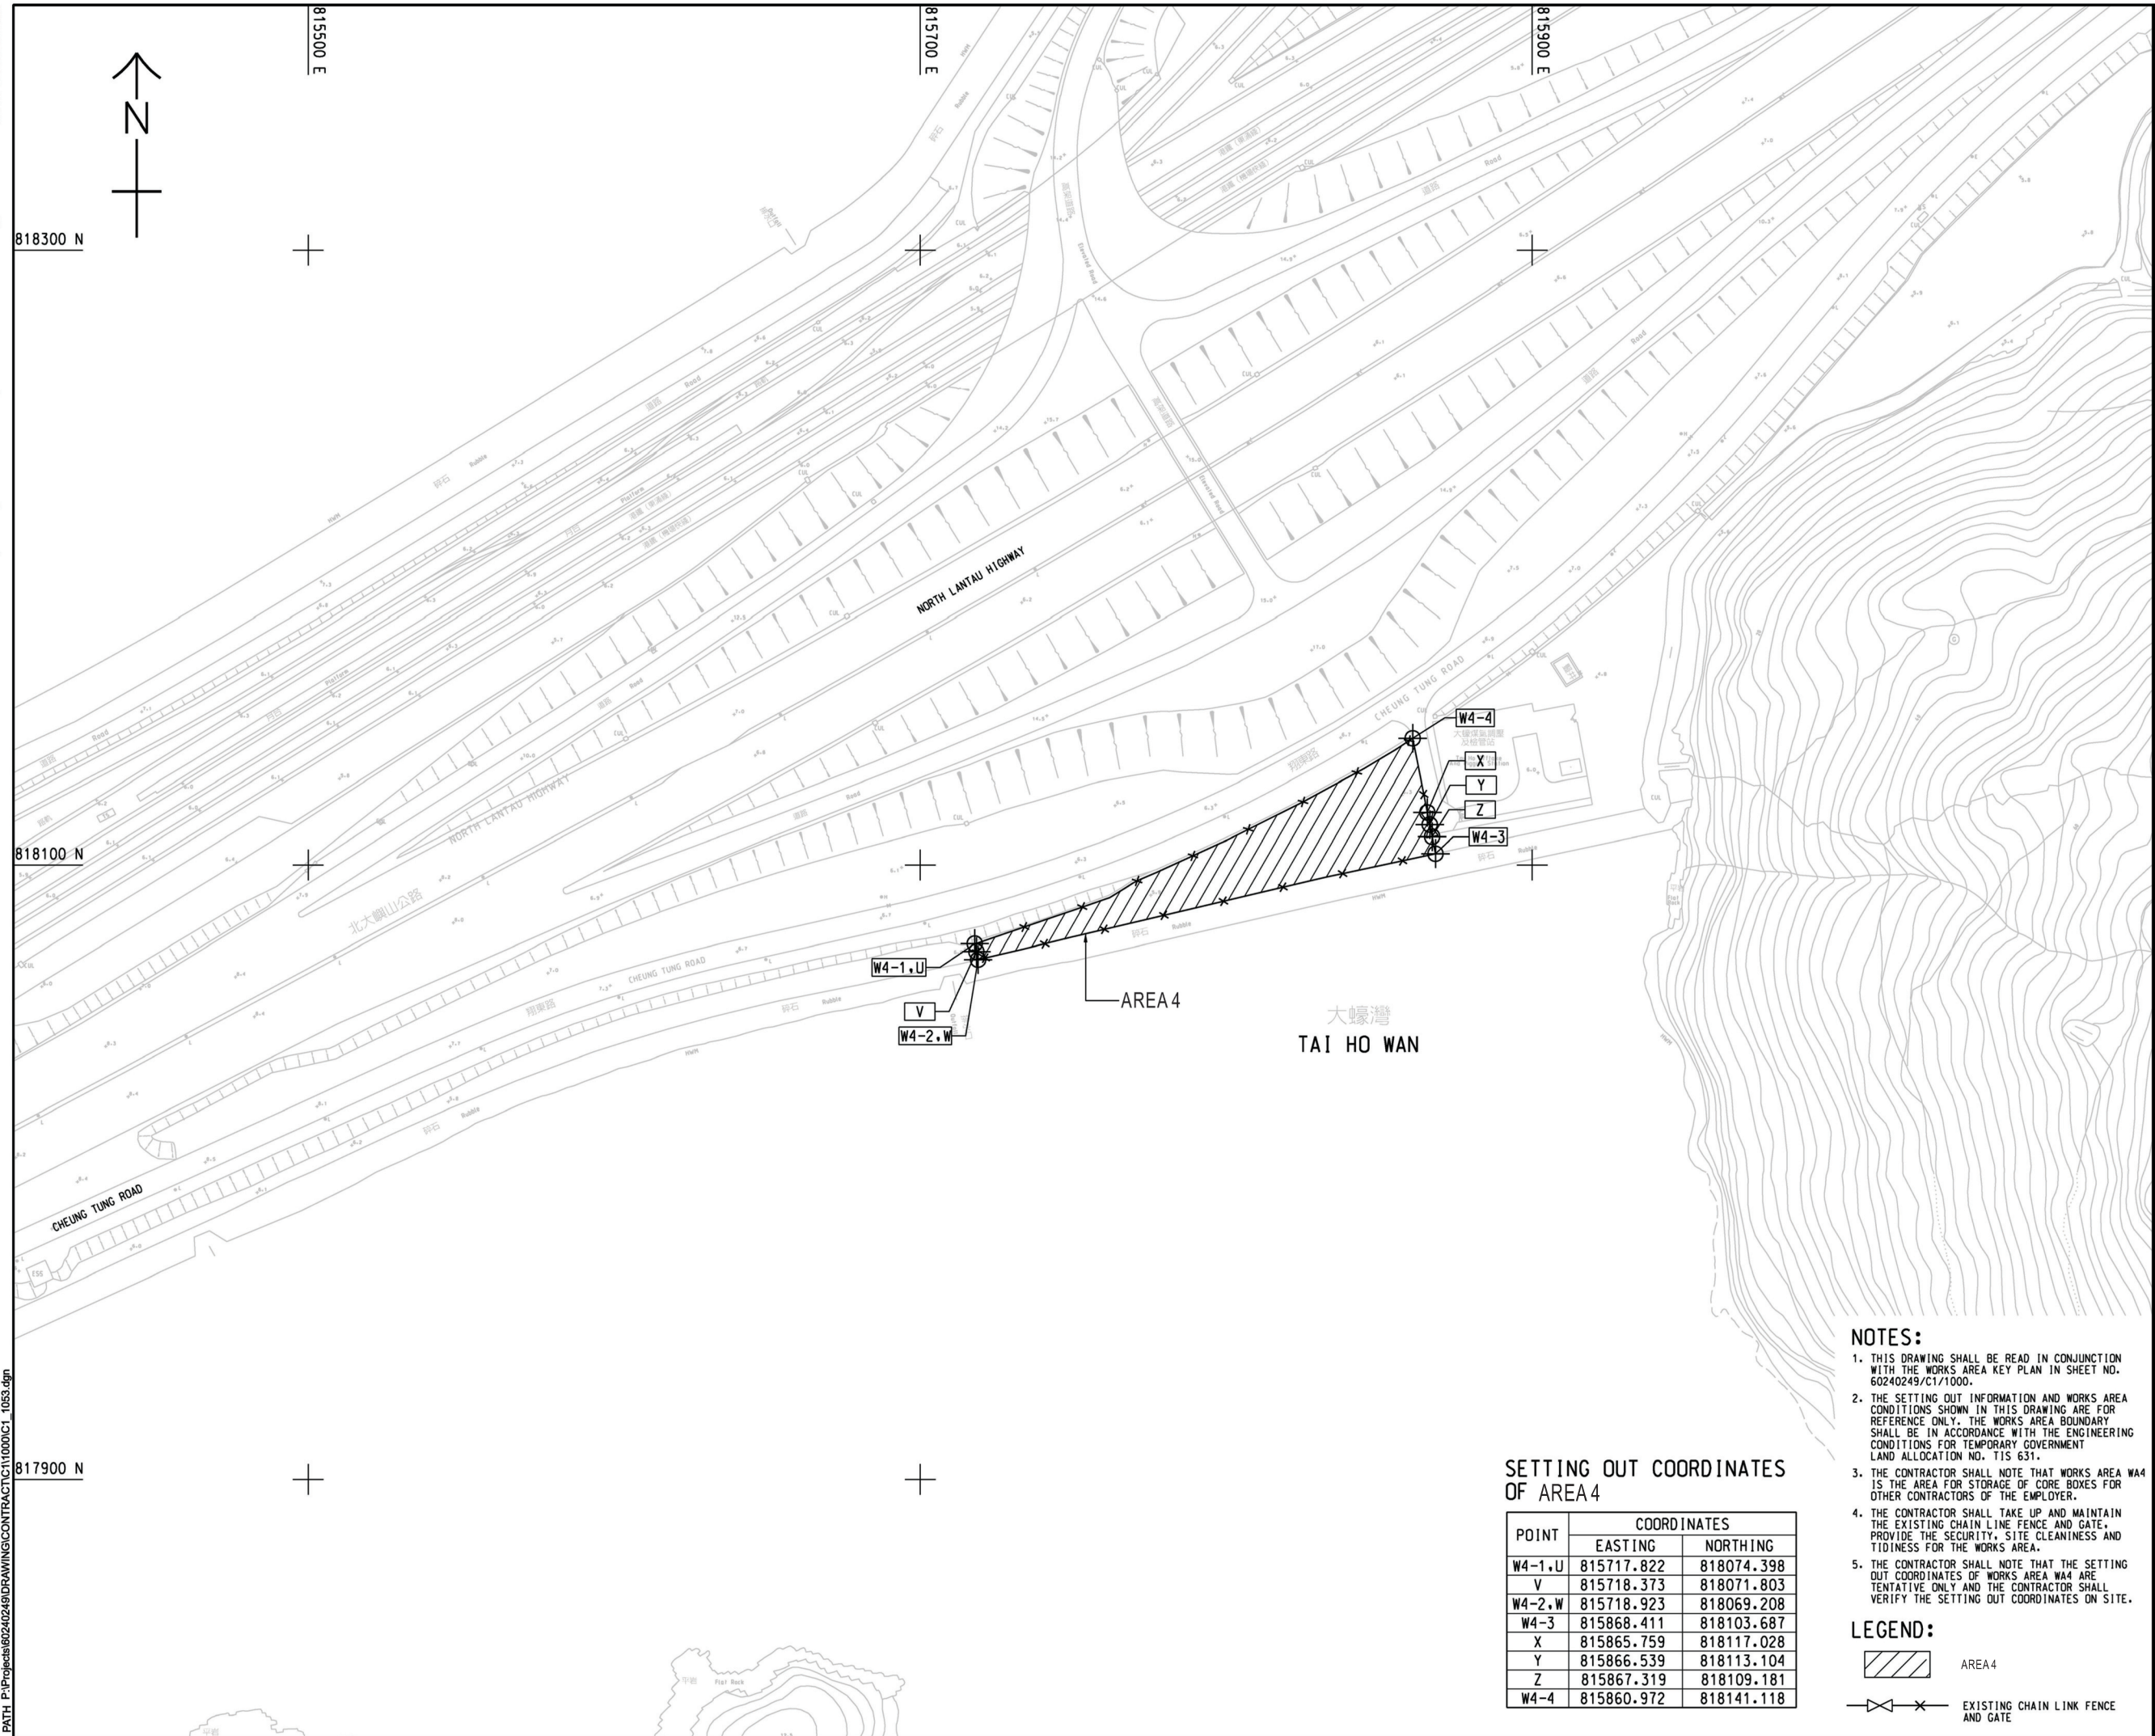

This drawing has been prepared for the use of AECOM's client. It may not be used, modified, reproduced or relied upon by AECOM or as required by law. AECOM accepts no responsibility, and denies any liability whatsoever, to any party that uses or relies on this drawing without AECOM's express written consent. All measurements must be obtained from the stated dimension.

PROJECT

TUEN MUN -
CHEK LAP KOK LINK

CONTRACT TITLE
TUEN MUN - CHEK LAP KOK LINK
- SOUTHERN CONNECTION
VIADUCT SECTION

CLIENT
業主



路政署
HIGHWAYS DEPARTMENT
港珠澳大橋香港工程管理局
Hong Kong - Zhuhai - Macao Bridge
Hong Kong Project Management Office

CONSULTANT
工程顧問公司

AECOM Asia Company Ltd.
www.aecom.com

SUB-CONSULTANTS
分判工程顧問公司

Fig 1.12

ISSUE/REVISION

			CWV
-	NOV. 12	TENDER ADDENDUM NO. 1	CWN
I/R 修訂	DATE 日期	DESCRIPTION 內容摘要	CHK. 校核


STATUS
階級SCALE
比例

A1 1 : 1000

DIMENSION UNIT
尺寸單位

METRES

KEY PLAN

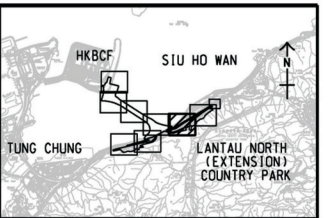PROJECT NO.
項目編號

60240249

SHEET TITLE
圖紙名稱

LOCATION OF AREA 4

SHEET NUMBER
圖紙編號

60240249/C1/1053

CONTRACT NO.
合約編號

HY/2012/07